B.08.1776-3

31-62

REFERENCES

(R1) SUBURBAN ACRES, M&P 10-89
(R2) R.S. 14-198
(R3) R.S. 20-135
(R4) R.S. 13-143
(R5) I.N. 87026206

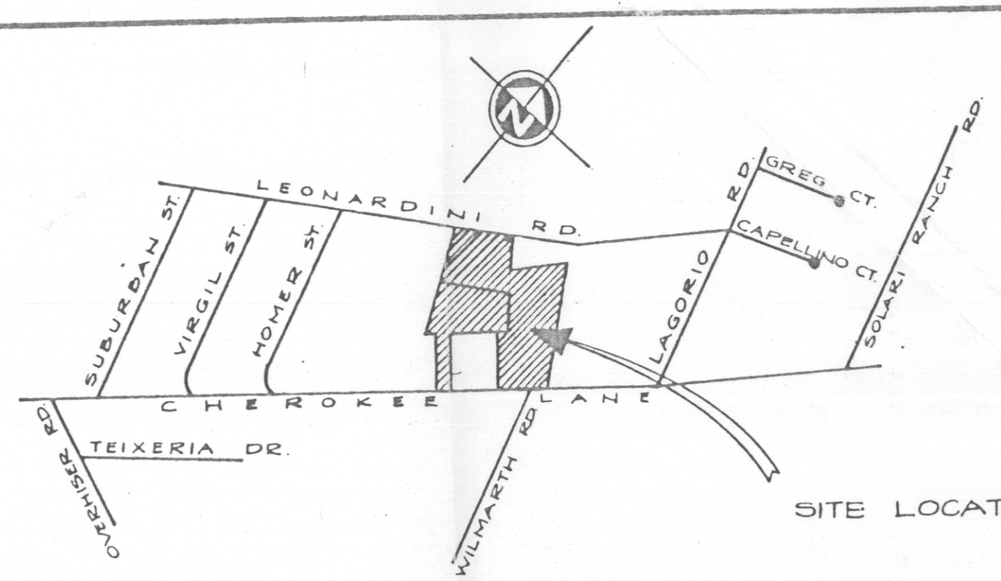

SITE LOCATION

VICINITY MAP
NOT TO SCALE

LEGEND

—●— Denotes Found Monument, 1" Iron Pipe, Unless Noted
(m) Denotes Measured Value
M&P Maps & Plats, Vol.- Pg., S.J. Co. Records
R.S. Record of Survey, Vol.- Pg., S.J. Co. Records
P.M. Parcel Map, Vol.-Pg., S.J. Co. Records
O.R. Official Records, Bk.-Pg., S.J. Co. Records
I.N. Instrument Number, S.J. Co. Records

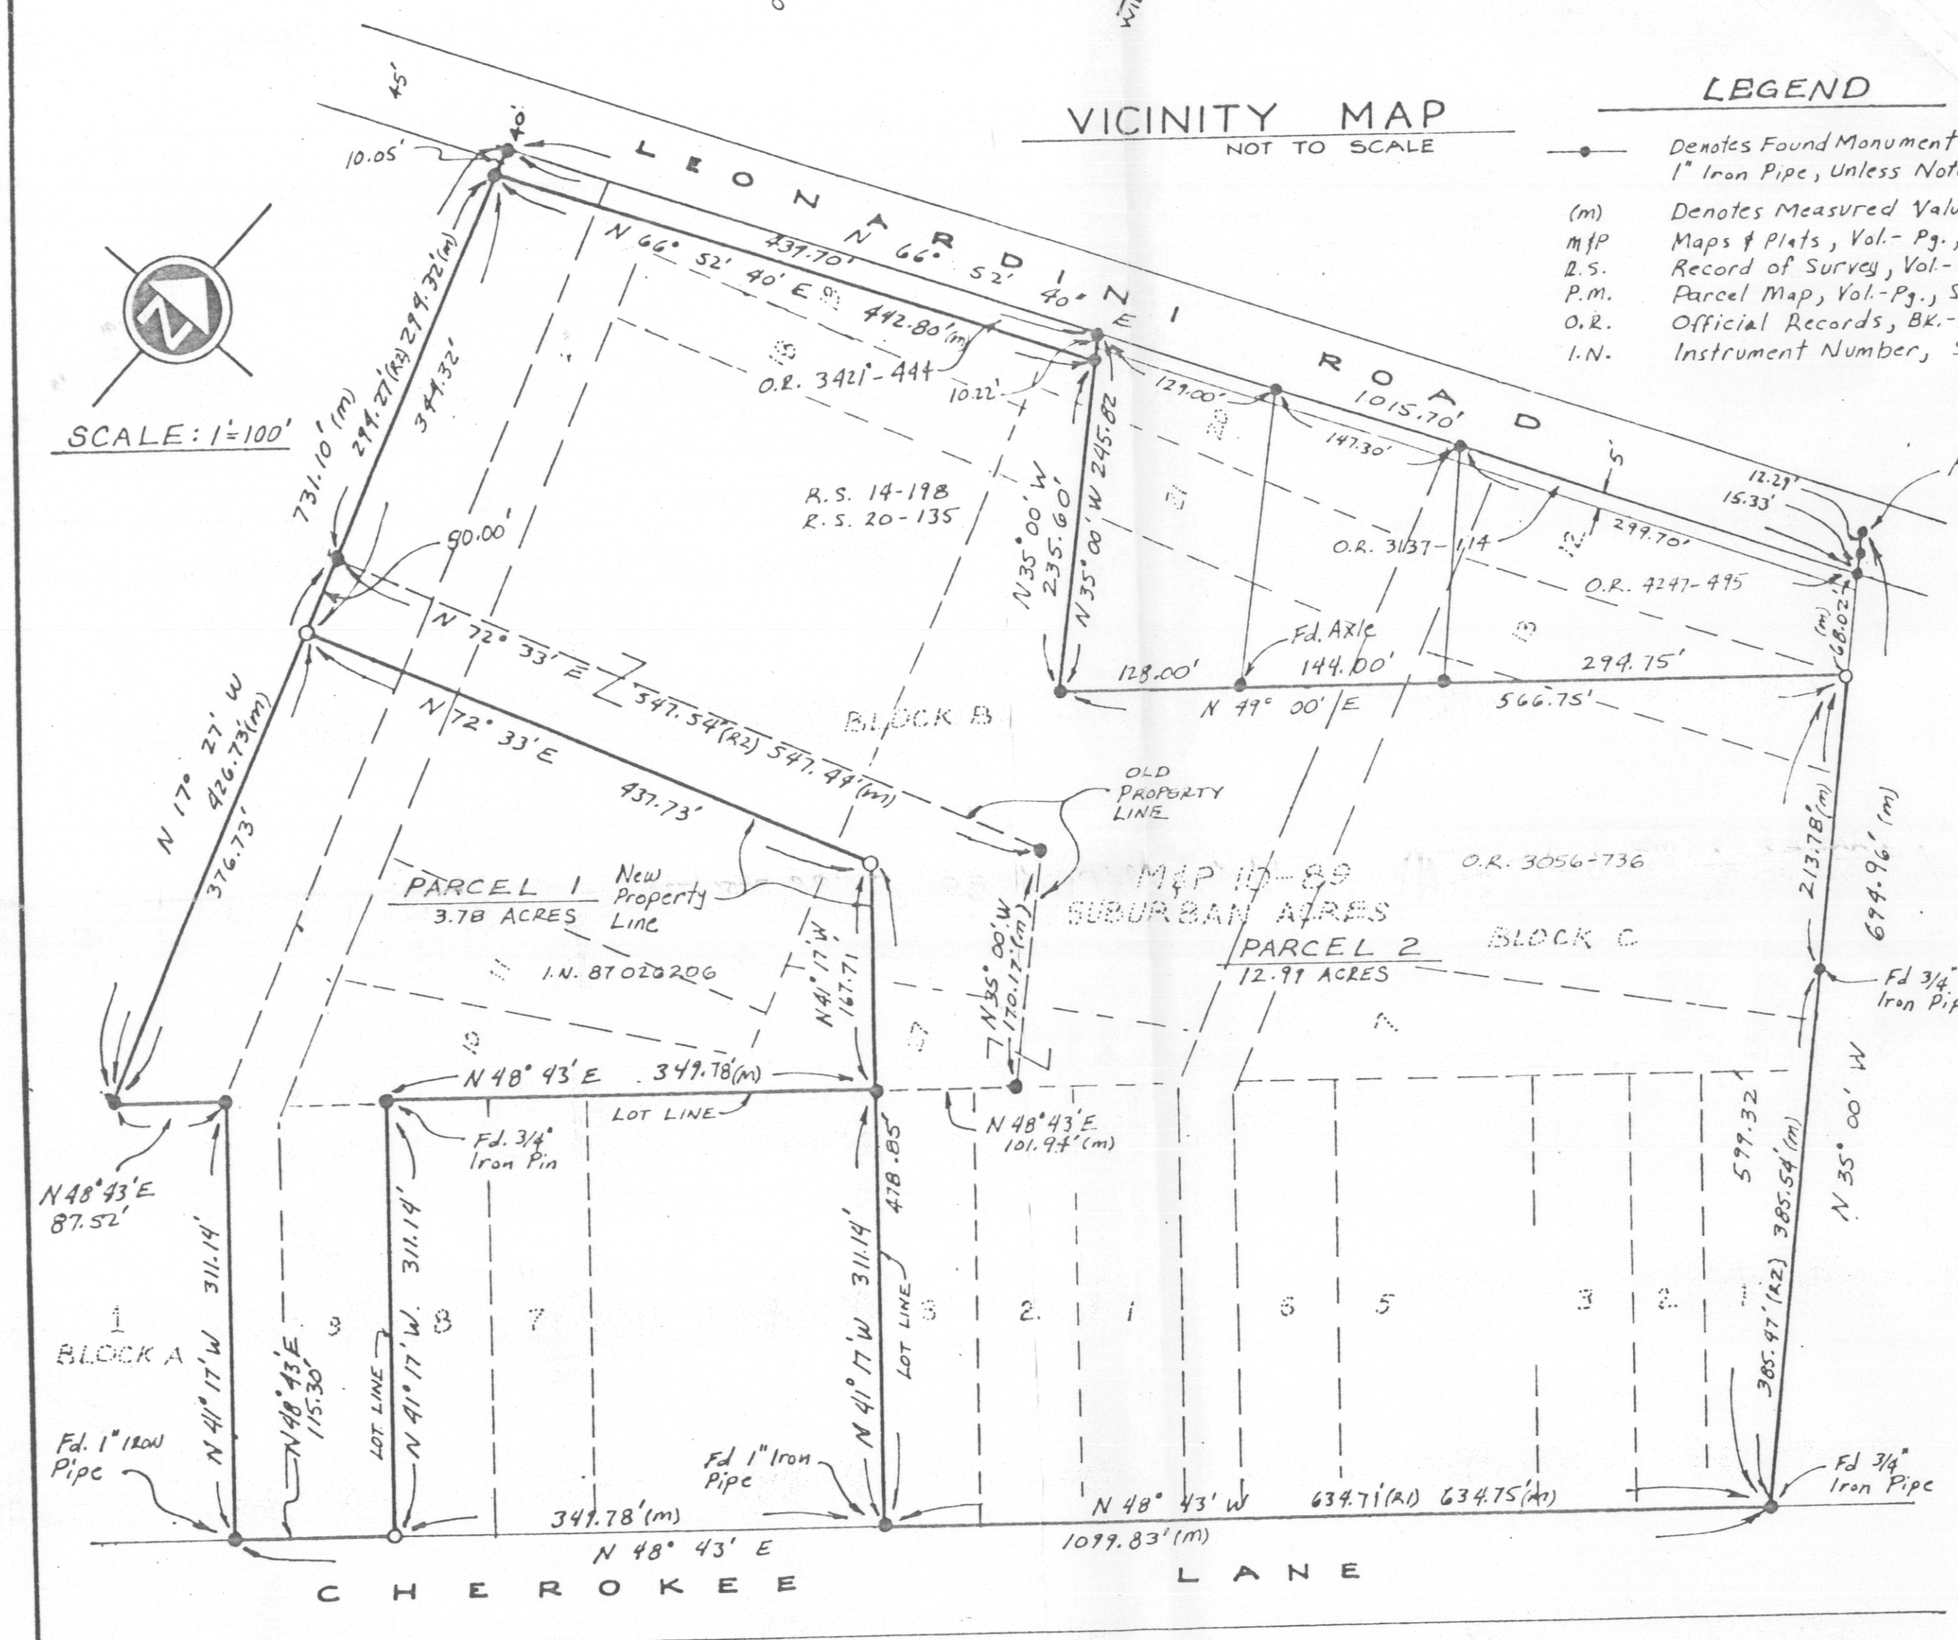

RECORD OF SURVEY
FOR LOT LINE ADJUSTMENT PURPOSES

BEING A PORTION OF SUBURBAN ACRES, IN SECTION 62 OF C.M. WEBER GRANT, SAN JOAQUIN COUNTY, CALIFORNIA, AND FILED IN BOOK OF MAPS AND PLATS, VOL. 10, PAGE 89, SAN JOAQUIN COUNTY RECORDS.

BASIS OF BEARINGS

THE NORTH LINE OF CHEROKEE LANE (FORMERLY UPPER SACRAMENTO RD.) WHICH BEARS N 48° 43' E AS SHOWN ON MAP OF SUBURBAN ACRES FILED IN BOOK OF MAPS AND PLATS, VOL. 10, PAGE 89, SAN JOAQUIN COUNTY RECORDS.

MONUMENTS SET

3/4" x 30' IRON RODS WITH BRASS TAGS ATTACHED AND STAMPED "RCE 33033" SHOWN THUS: —○—

ENGINEER'S STATEMENT

THIS MAP CORRECTLY REPRESENTS A SURVEY MADE BY ME OR UNDER MY DIRECTION IN CONFORMANCE WITH THE REQUIREMENTS OF THE LAND SURVEYORS' ACT AT THE REQUEST OF LARRY SHELTON IN JUNE, 1988.

Dean G. Gilman 4-2-90
DEAN G. GILMAN, RCE 33033 DATE
LICENSE EXPIRATION DATE: 6-30-90

COUNTY SURVEYOR'S STATEMENT

THIS MAP HAS BEEN EXAMINED IN ACCORDANCE WITH SECTION 8766 OF THE LAND SURVEYORS' ACT THIS 15TH DAY OF June, 1990

for HENRY M. HIRATA, RCE 21258
COUNTY SURVEYOR OF SAN JOAQUIN COUNTY
LICENSE EXPIRATION DATE: 3-31-94

RECORDER'S STATEMENT

FILED THIS 20th DAY OF June, 1990, AT 2:17 P.M., IN BOOK 31 OF SURVEYS, AT PAGE 62 AT THE REQUEST OF DEAN G. GILMAN.
Fees 86-1

Yvonne I Udall
YVONNE I UDALL,
COUNTY RECORDER OF SAN JOAQUIN COUNTY

BY: Jane Silva
ASSISTANT RECORDER

G&L ENGINEERING
55 EAST CASTLE ST.
STOCKTON, CA 95202
(209) 464-6175

REFER TO APPLICATION NO. LA 87-07 & 90-51

31-62