EP.08.1176-4

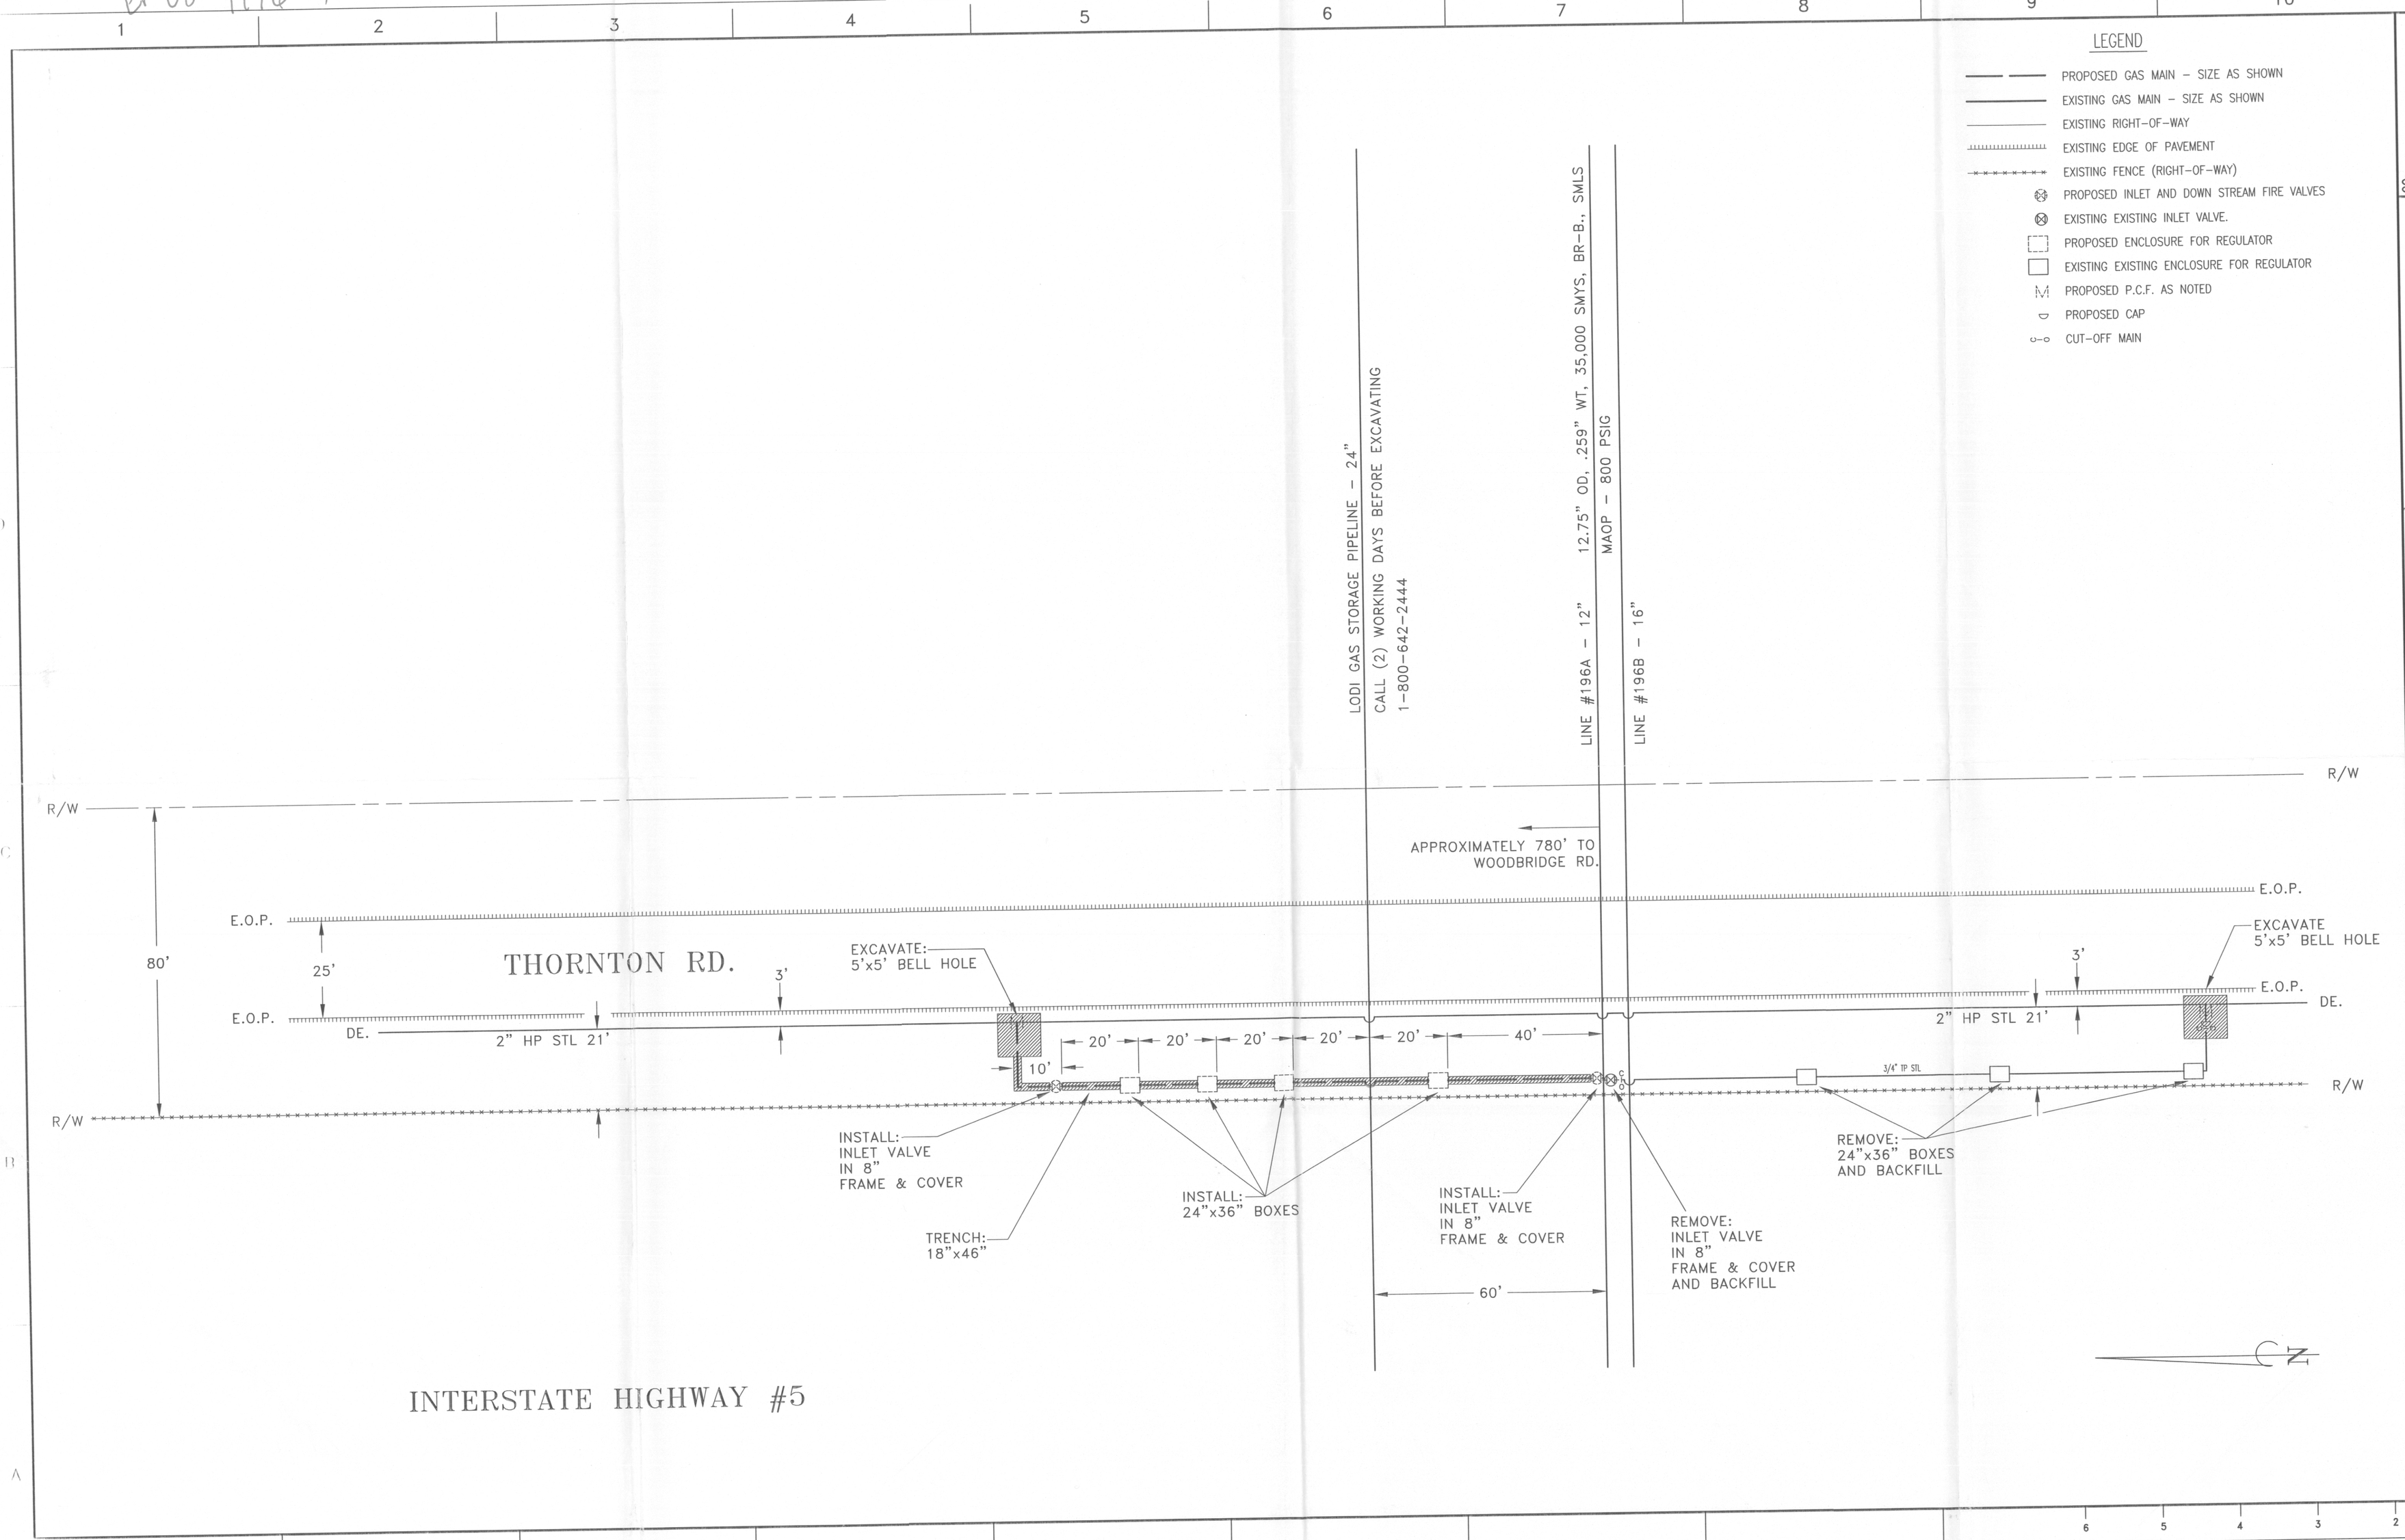

LEGEND

- PROPOSED GAS MAIN – SIZE AS SHOWN
- EXISTING GAS MAIN – SIZE AS SHOWN
- EXISTING RIGHT-OF-WAY
- EXISTING EDGE OF PAVEMENT
- EXISTING FENCE (RIGHT-OF-WAY)
- PROPOSED INLET AND DOWN STREAM FIRE VALVES
- EXISTING EXISTING INLET VALVE.
- PROPOSED ENCLOSURE FOR REGULATOR
- EXISTING EXISTING ENCLOSURE FOR REGULATOR
- PROPOSED P.C.F. AS NOTED
- PROPOSED CAP
- CUT-OFF MAIN

ENGINEERING AND PLANNING DEPT.
4040 WEST LANE
STOCKTON, CA 95204
PHONE #:(209) 942-1498 FAX #:(209) 942-1768
PACIFIC GAS AND ELECTRIC COMPANY

CO:
SD:
NOTIF.: 102753578
Other:
SHT: SHEETS
PM: 30613082 REV.

NO.	DATE	DESCRIPTION	ORDER #	DWN	CHKD	SUPV	APVD BY
REVISIONS							

EST: JG HOUBEIN
ADE: RD GIBBS
SUPV: MM LANG
REP: DC RYMERS
PLNR: DC RYMERS
SCALE: 1"=20'
DATE: 5/21/08

REPLACE LO-HP-05 DIST. REG. STATION
W/S THORNTON RD. APROX.
780' S/O WOODBRIDGE RD.
LODI UNININC. – S.J. COUNTY