@ PS-08-2981

DROGE ROAD
TRAFFIC CONTROL PLAN

PLAT	02	KEY
	06	07
	10	

OID OAKDALE IRRIGATION DISTRICT

SOUTH HALF:
SECTION 16, T.1 S., R.9 E.
SECTION 17, T.1 S., R.9 E.
OCTOBER 12, 2006
SCALE: 1" = 400'

NORTH
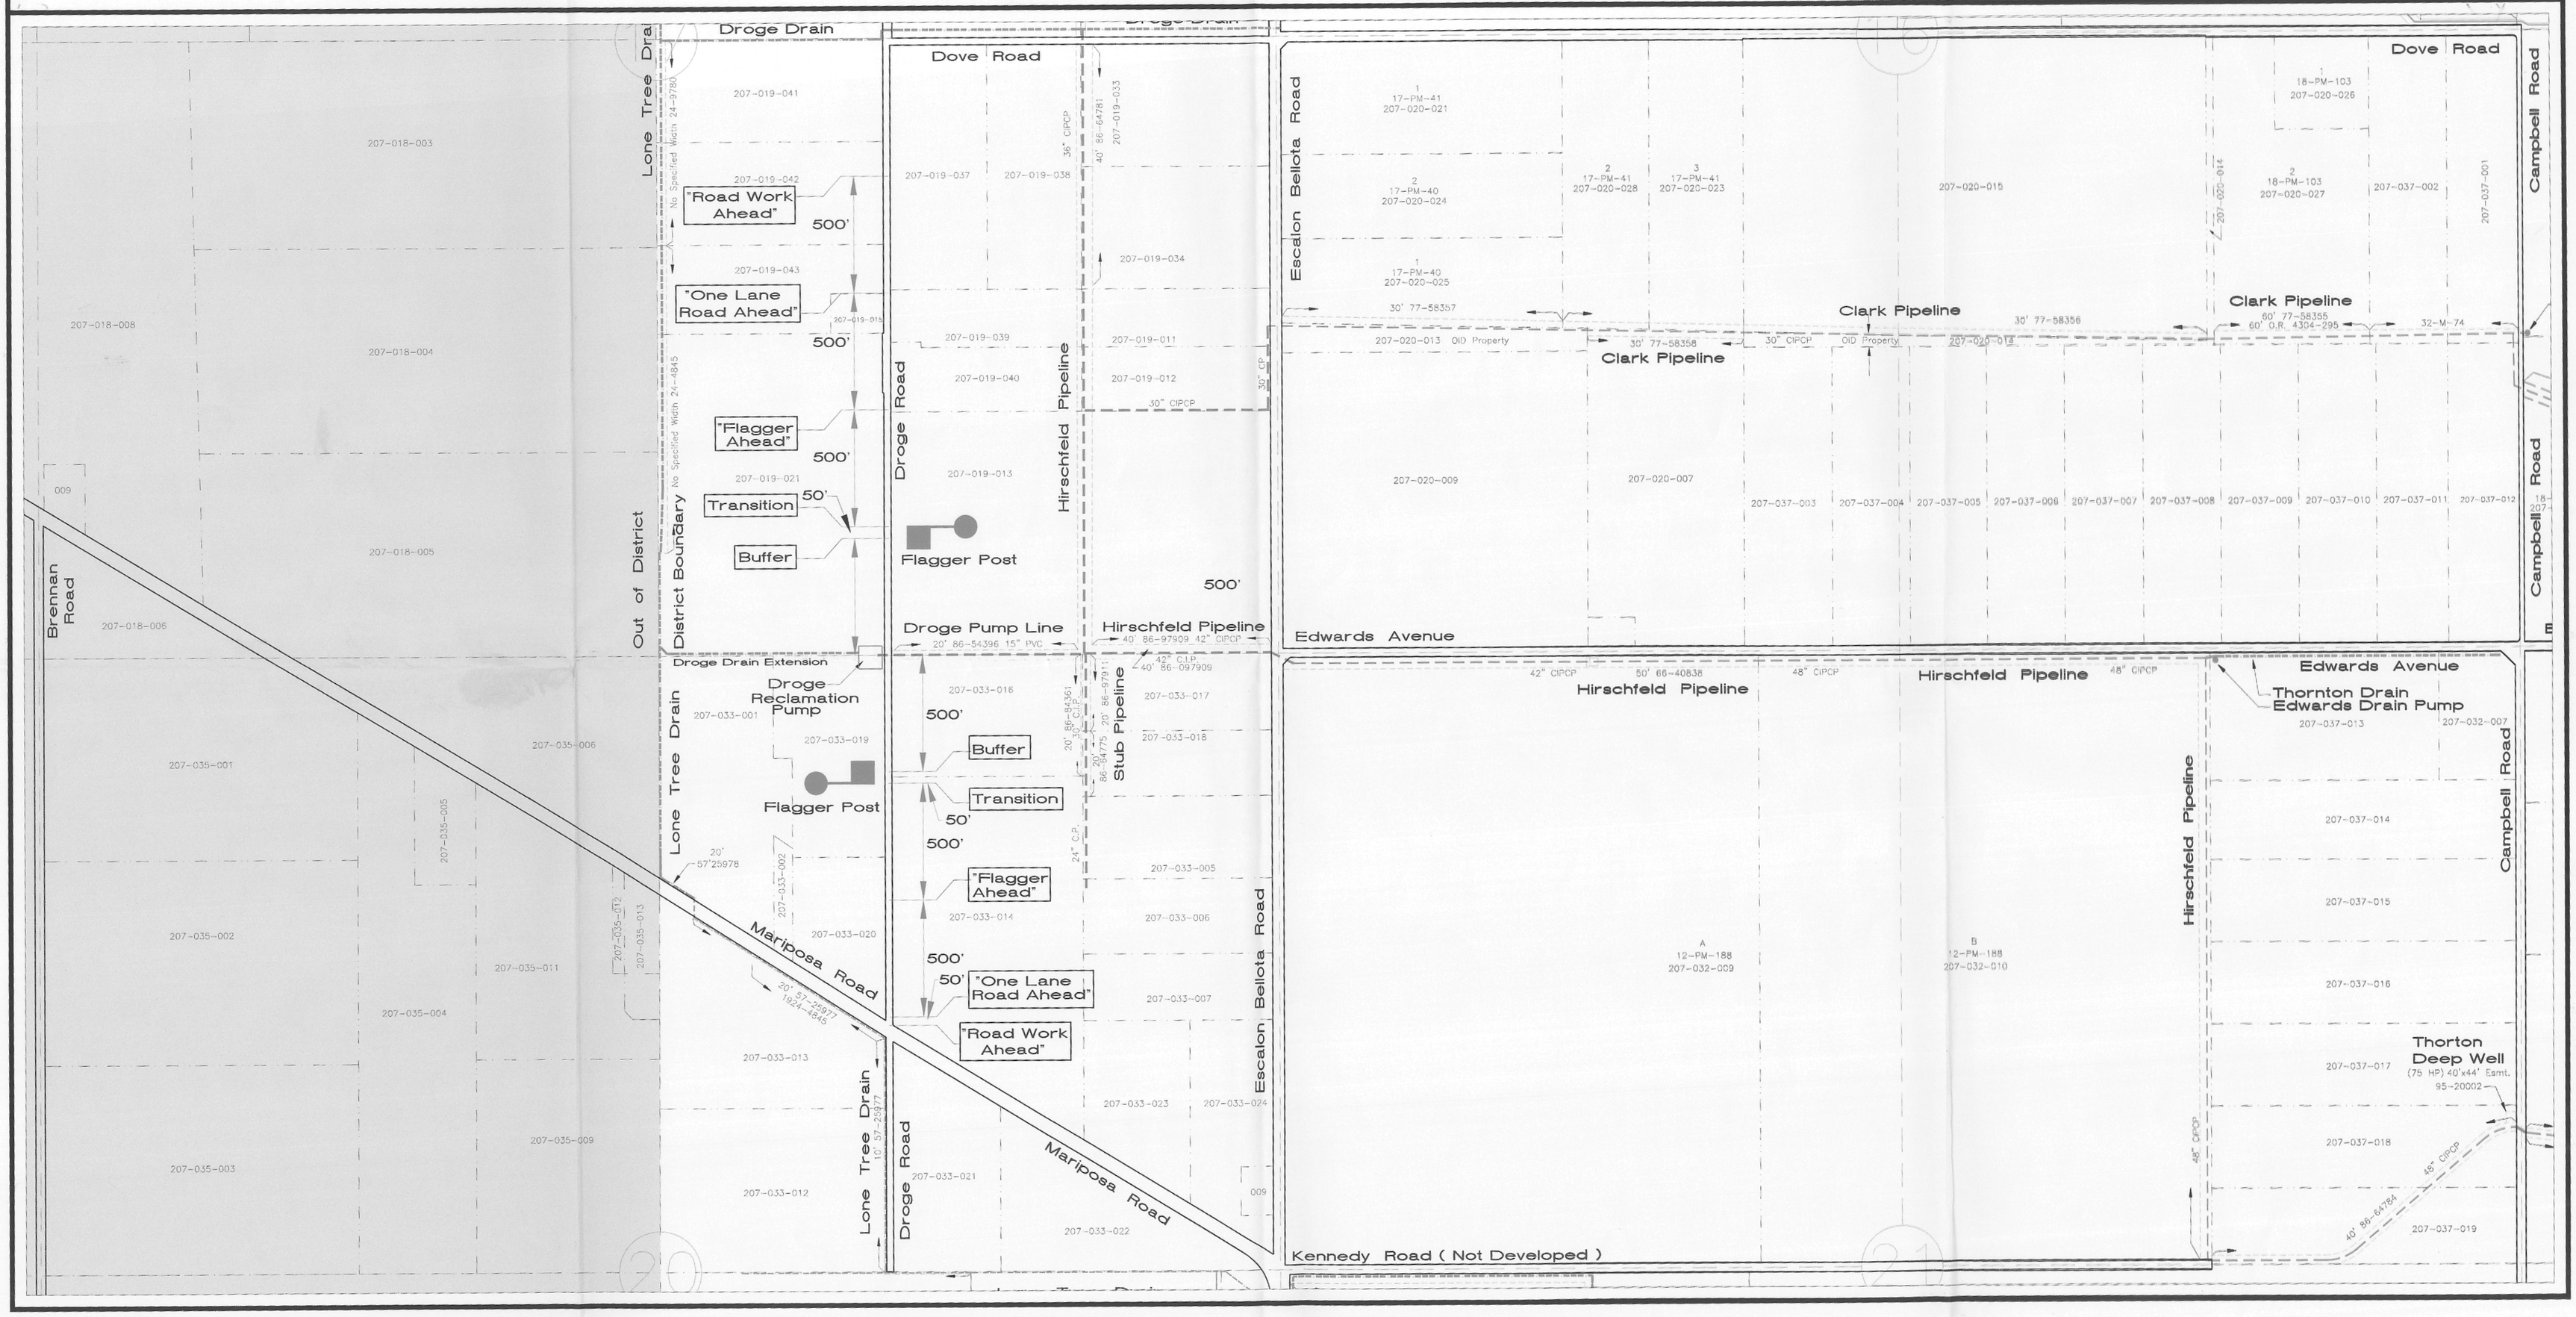
PLAT 06