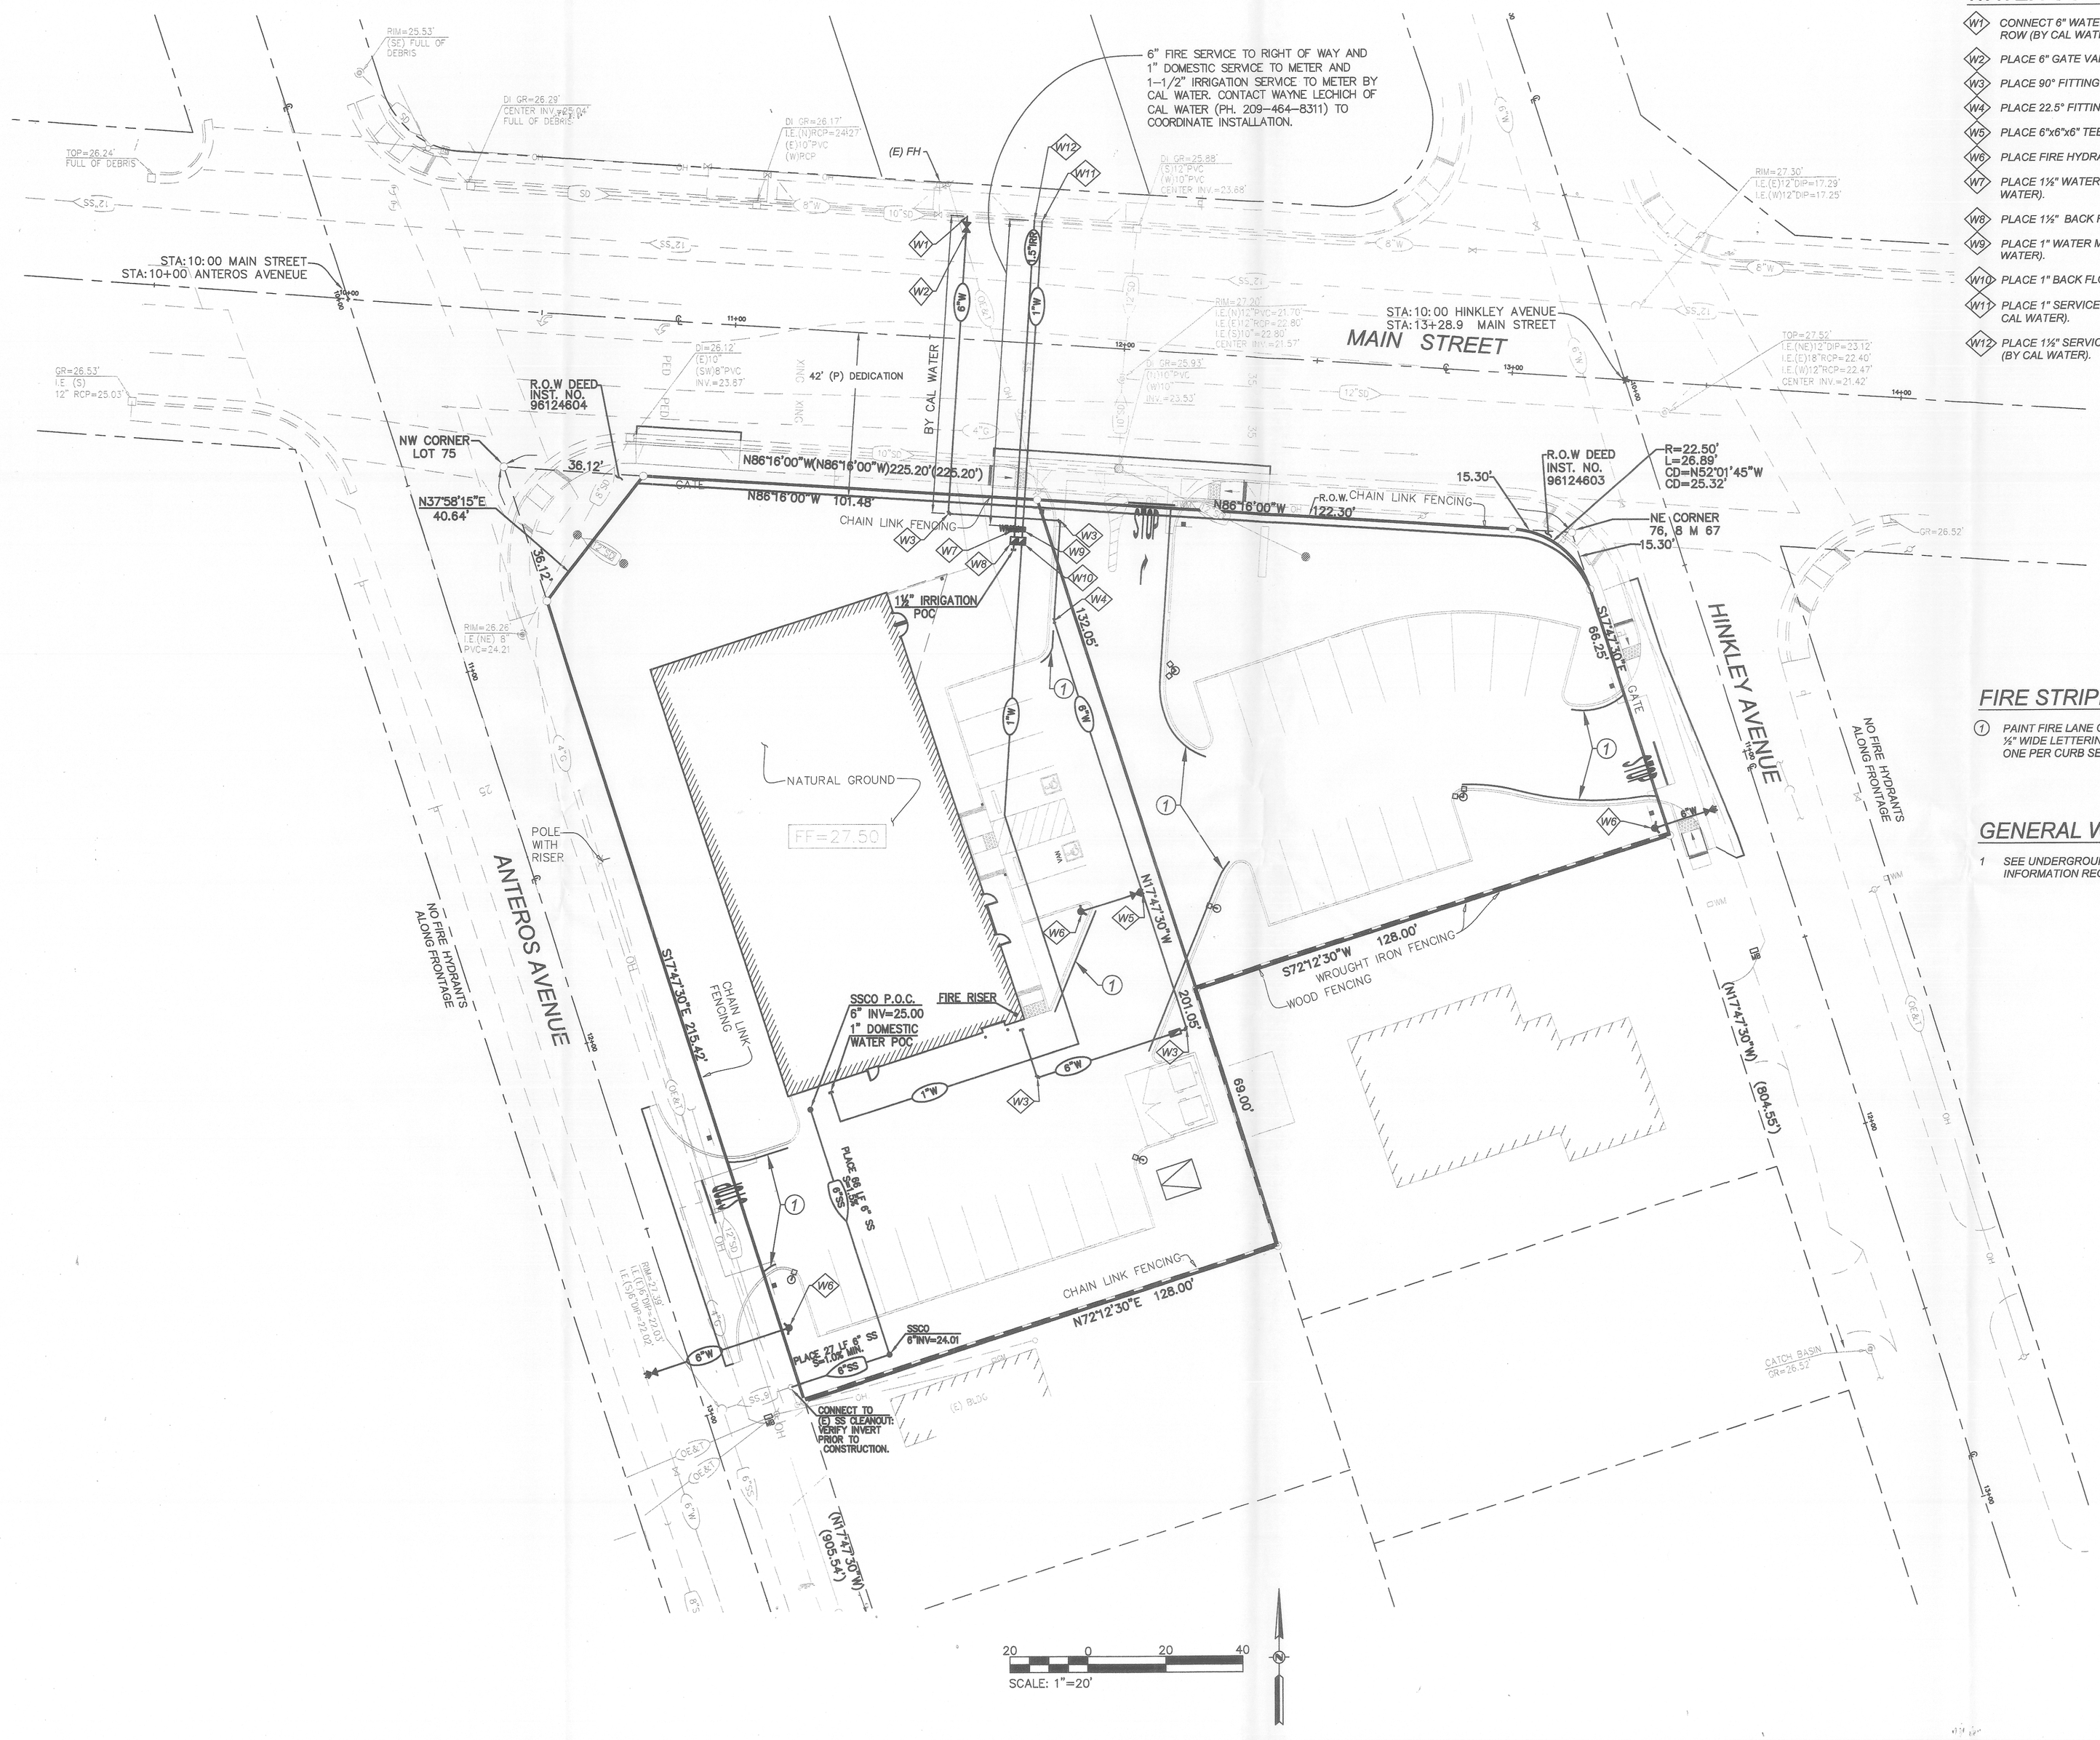

WATER CONSTRUCTION NOTES:

- W1 CONNECT 6" WATER LINE TO EXISTING 8" WATER LINE WITH 8"x8"x6" TEE. EXTEND TO ROW (BY CAL WATER).
- W2 PLACE 6" GATE VALVE (BY CAL WATER).
- W3 PLACE 90° FITTING.
- W4 PLACE 22.5° FITTING.
- W5 PLACE 6"x6"x6" TEE FITTING.
- W6 PLACE FIRE HYDRANT ASSEMBLY PER CITY OF STOCKTON STD DWG 101.
- W7 PLACE 1½" WATER METER PER CALIFORNIA WATER SERVICES STD CW-436R8 (BY CAL WATER).
- W8 PLACE 1½" BACK FLOW PREVENTOR.
- W9 PLACE 1" WATER METER PER CALIFORNIA WATER SERVICES STD CW-555R14 (BY CAL WATER).
- W10 PLACE 1" BACK FLOW PREVENTOR.
- W11 PLACE 1" SERVICE CONNECTION PER CALIFORNIA WATER SERVICES STD CW-555R14 (BY CAL WATER).
- W12 PLACE 1½" SERVICE CONNECTION PER CALIFORNIA WATER SERVICES STD CW-436R8 (BY CAL WATER).

FIRE STRIPING NOTES:

1. PAINT FIRE LANE CURB PAINTING - PAINT CURB RED WITH 3" HIGH WHITE LETTERING ½" WIDE LETTERING LINEWORK "FIRE LANE NO PARKING" EVERY 25-FEET - MINIMUM ONE PER CURB SECTION - APPLY 2 COATS, RED AND WHITE.

GENERAL WATER NOTE:

1 SEE UNDERGROUND FIRE LINE PIPING PLANS, SHEET SP1, FOR ADDITIONAL INFORMATION REGARDING FIRE LINE.

NO.	REVISION	DATE	BY

		BY	CHECK
DESIGN		RFE	RFE
DRAWN		DCJ	RFE
QUANT.			

0 1 2 ORIGINAL SCALE IS IN INCHES

REGISTERED PROFESSIONAL ENGINEER Robert F. Enck No. C040666 EXP. 03/31/11 CIVIL STATE OF CALIFORNIA

3/1/11

RFE Engineering, Inc.
Civil Engineers • Planners • Surveyors
8690 Greenback Lane, Suite 107, Orangevale, CA 95662
Phone: 916-989-3285 Fax: 916-989-3597
www.RFEengineering.com

AUTOZONE, INC.
123 S. FRONT STREET
MEMPHIS, TN 38103
CONTACT: MITCH BRAMLITT
PH: (901) 495-8714

AUTOZONE STORE NO. 4036
3828 MAIN STREET
STOCKTON (SAN JOAQUIN COUNTY) CA 95215

WATER AND SANITARY SEWER PLAN

Drawing C7 of Total 13

2/23/2011

21003

21003_AUTOZONE STORE NO. 4036 - 3828 MAIN STREET, STOCKTON, CA 95215

Z:\2010 Projects\21003 Autozone Stockton\WORKING CAD\21003 C7 WATER AND SS PLAN.dwg Feb 28, 2011-01:49 pm