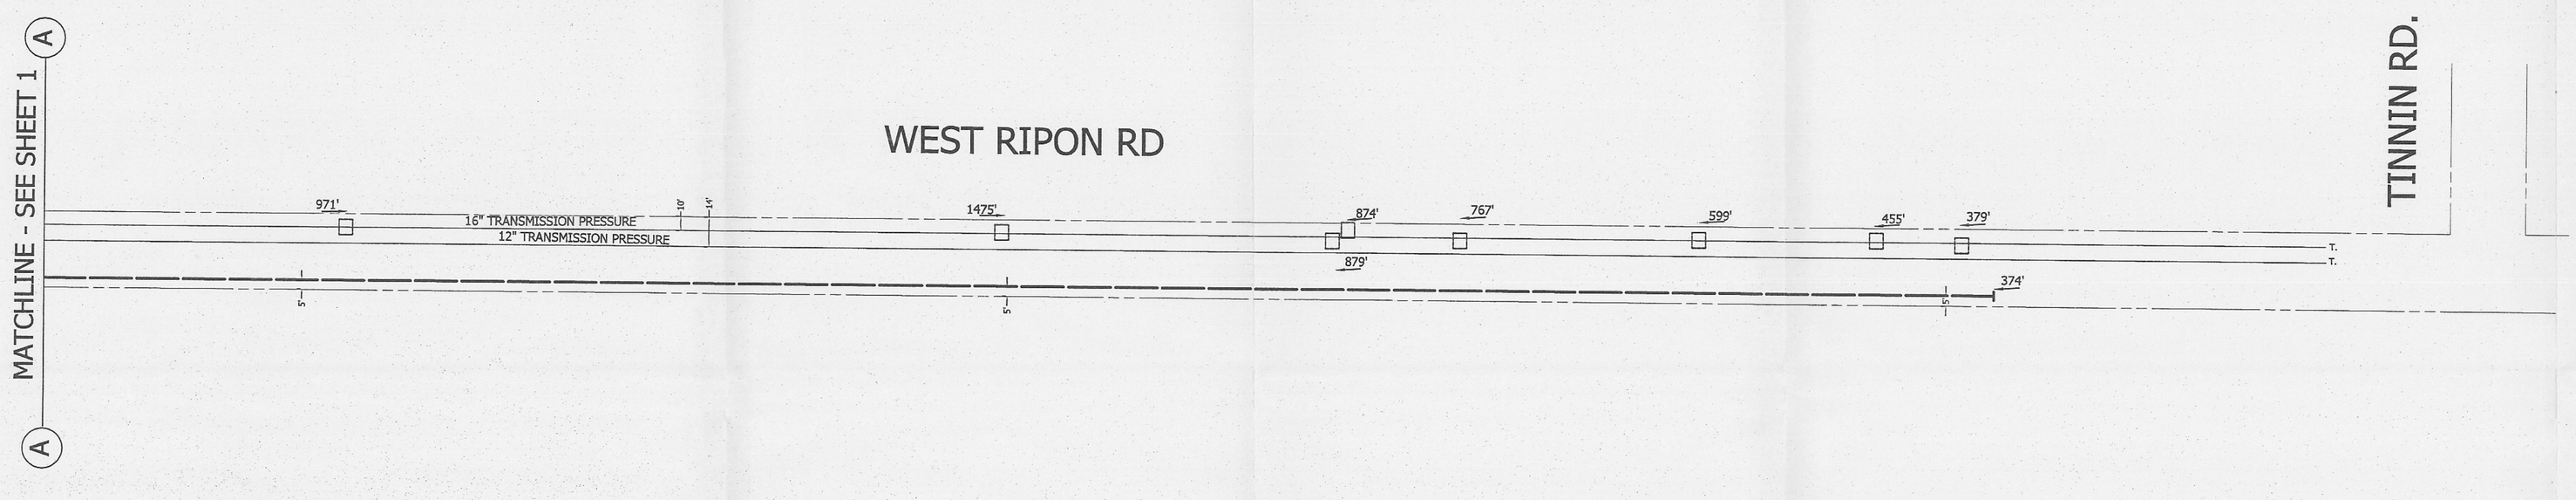

LEGEND

EXISTING PROPERTY LINE

EXISTING GAS MAIN

PROPOSED GAS MAIN

PROPOSED BELLHOLE

RMC ENGINEERING ESTIMATING DEPT
8 RIVER PARK PLACE EAST
FRESNO CA 93720
PHONE #:559-347-5249 FAX #:
PR-1 PACIFIC GAS AND ELECTRIC COMPANY

CO:
SD:
NOTIF.: 105273468
Other:
SHT: 2 OF 2 SHEETS
PM: 30847268 REV.

EST: SOL HOYSEPIAN
ADE: ROGER WILLIAMS
SUPV: CHAMENG VANG
REP: DAVE RYMERS
PLNR:
SCALE: 1"=60' DATE: 8-6-11

NO.	DATE	DESCRIPTION	ORDER #	DWN	CHKD	SUPV	APVD BY
		REVISIONS					

ENCROACHMENT PERMIT APPLICATION
4"HP PL & TRANSFER TP SERVICES
RIPON RD BETWEEN TINNEN AND AIRPORT WY
MANTECA