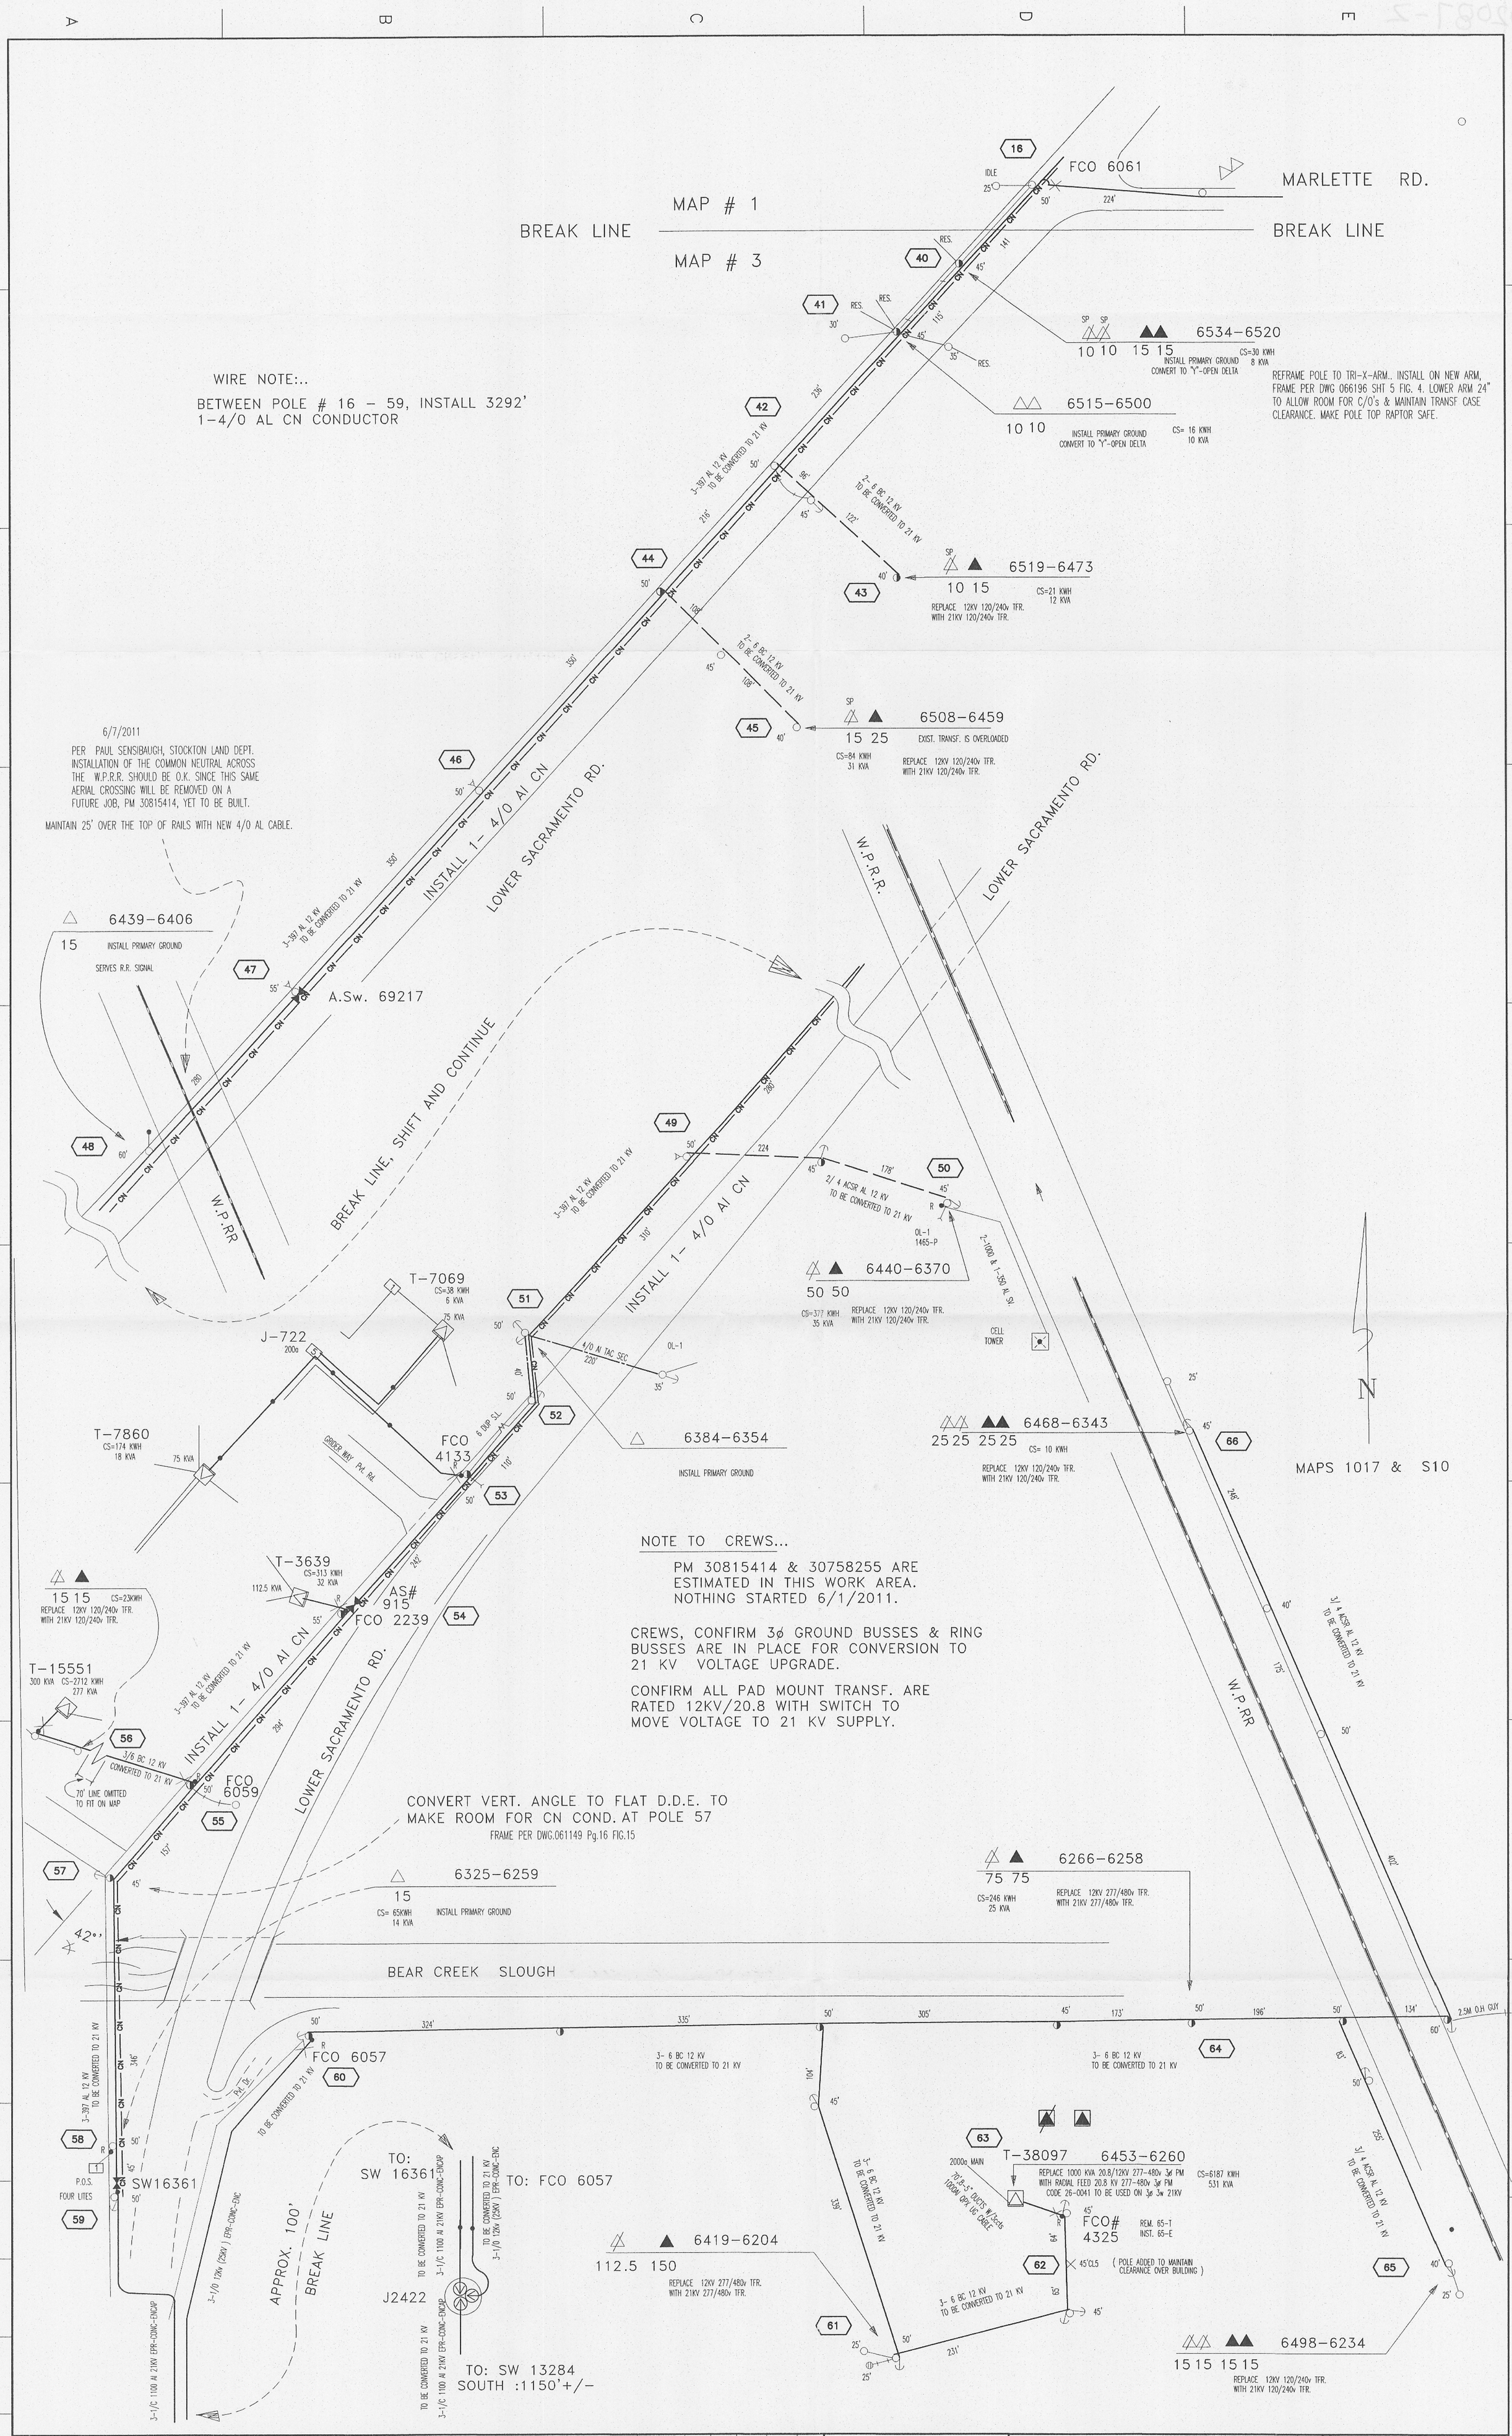

PRIMARY CONVERSION 12KV TO 21KV
LOWER SACRAMENTO RD. S/O 8 MILE
CITY OF STOCKTON
COUNTY OF SAN JOAQUIN

NO.	DATE	DESCRIPTION	ORDER #	DWN	CHKD	SUPV	APVD	BY

REVISIONS

EST: DALE MARISCOTTI
ADE: D. GHILARDUCCI
SUPV: CHAMENG VANG
REP: ALLEN FONG
PLNR:
SCALE: 1"=100'
DATE: AUG 5 2011

ENGINEERING AND PLANNING DEPT.
8 RIVER PARK PL. EAST
FRESNO, CALIF.
PHONE #: FAX #:
PACIFIC GAS AND ELECTRIC COMPANY

CO:
SD:
NOTIF.: 104733305
Other:
SHT: 3 OF 5 SHEETS
PM: 30837422
REV.