Location: West Ripon Rd. Ripon

PM # 41611995

Figure 6H-6. Shoulder Work with Minor Encroachment (TA-6)

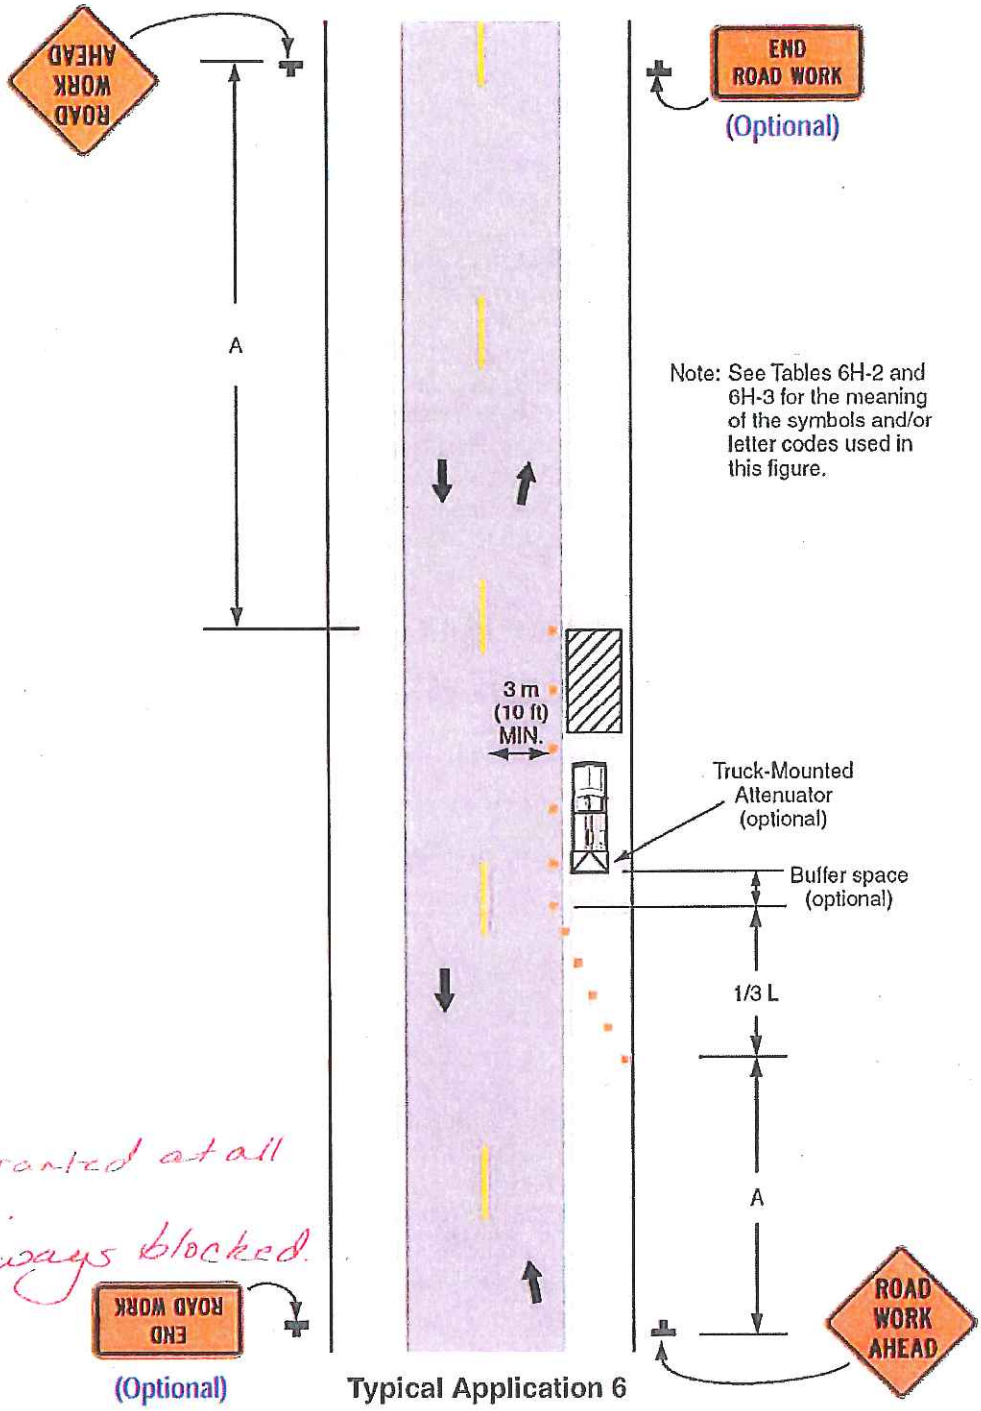

Typical Application 6

Access granted at all times.
No driveways blocked.