RIPON
S PLAT: 3118-11
AS CPA: F01000
TBA: X-03

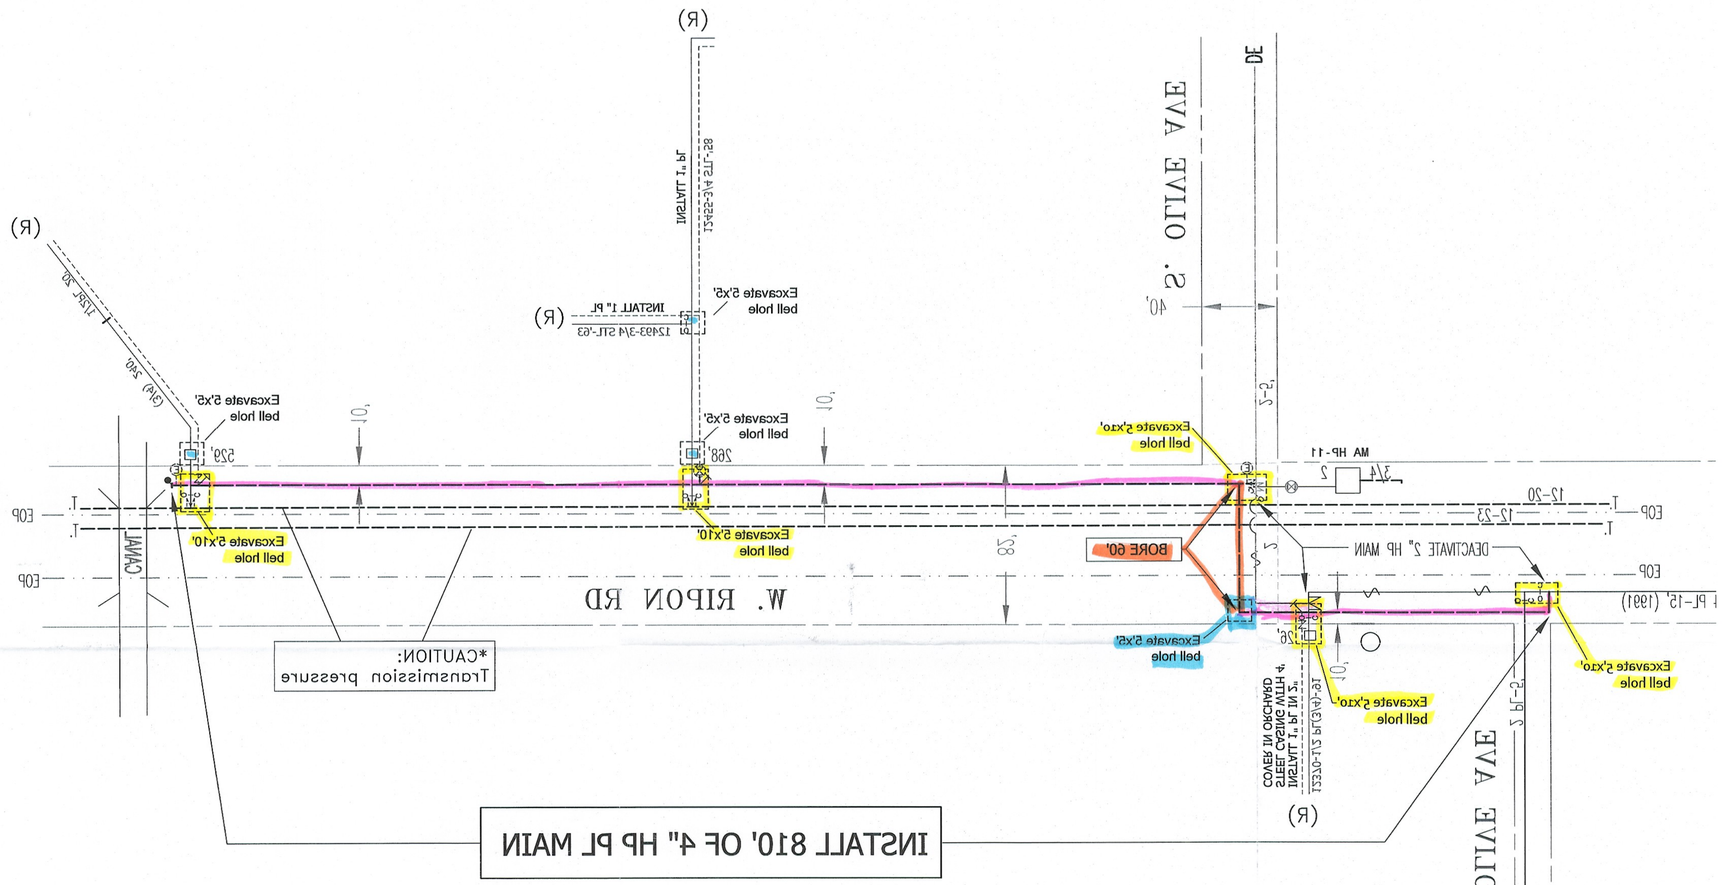
W. RIPON RD
S. OLIVE AVE
S. OLIVE AVE
CANAL
INSTALL 810' OF 4" HP PL MAIN
*CAUTION:
Transmission pressure
BORE 60'
DEACTIVATE 2" HP MAIN
MA HP-11
PL-15, (1991)
12-20
12-23
EOP
T.
Excavate 5'x10' bell hole
Excavate 5'x5' bell hole
Excavate 5'x6' bell hole
Excavate 5'x10' bell hole
Excavate 5'x10' bell hole
Excavate 5'x10' bell hole
Excavate 5'x10' bell hole
INSTALL 1" PL
12493-3/4 STL-63
INSTALL 1" PL
12493-3/4 STL-63
COVER IN ORCHARD
INSTALL 1" PL IN 3"
(R)
(R)
(R)
(R)
(R)
(3/4) 20'
12-20
40'
20'
10'
10'
10'
5'-7
5'-7
2'-6
2'-6
2'-6