PS-1201974

14

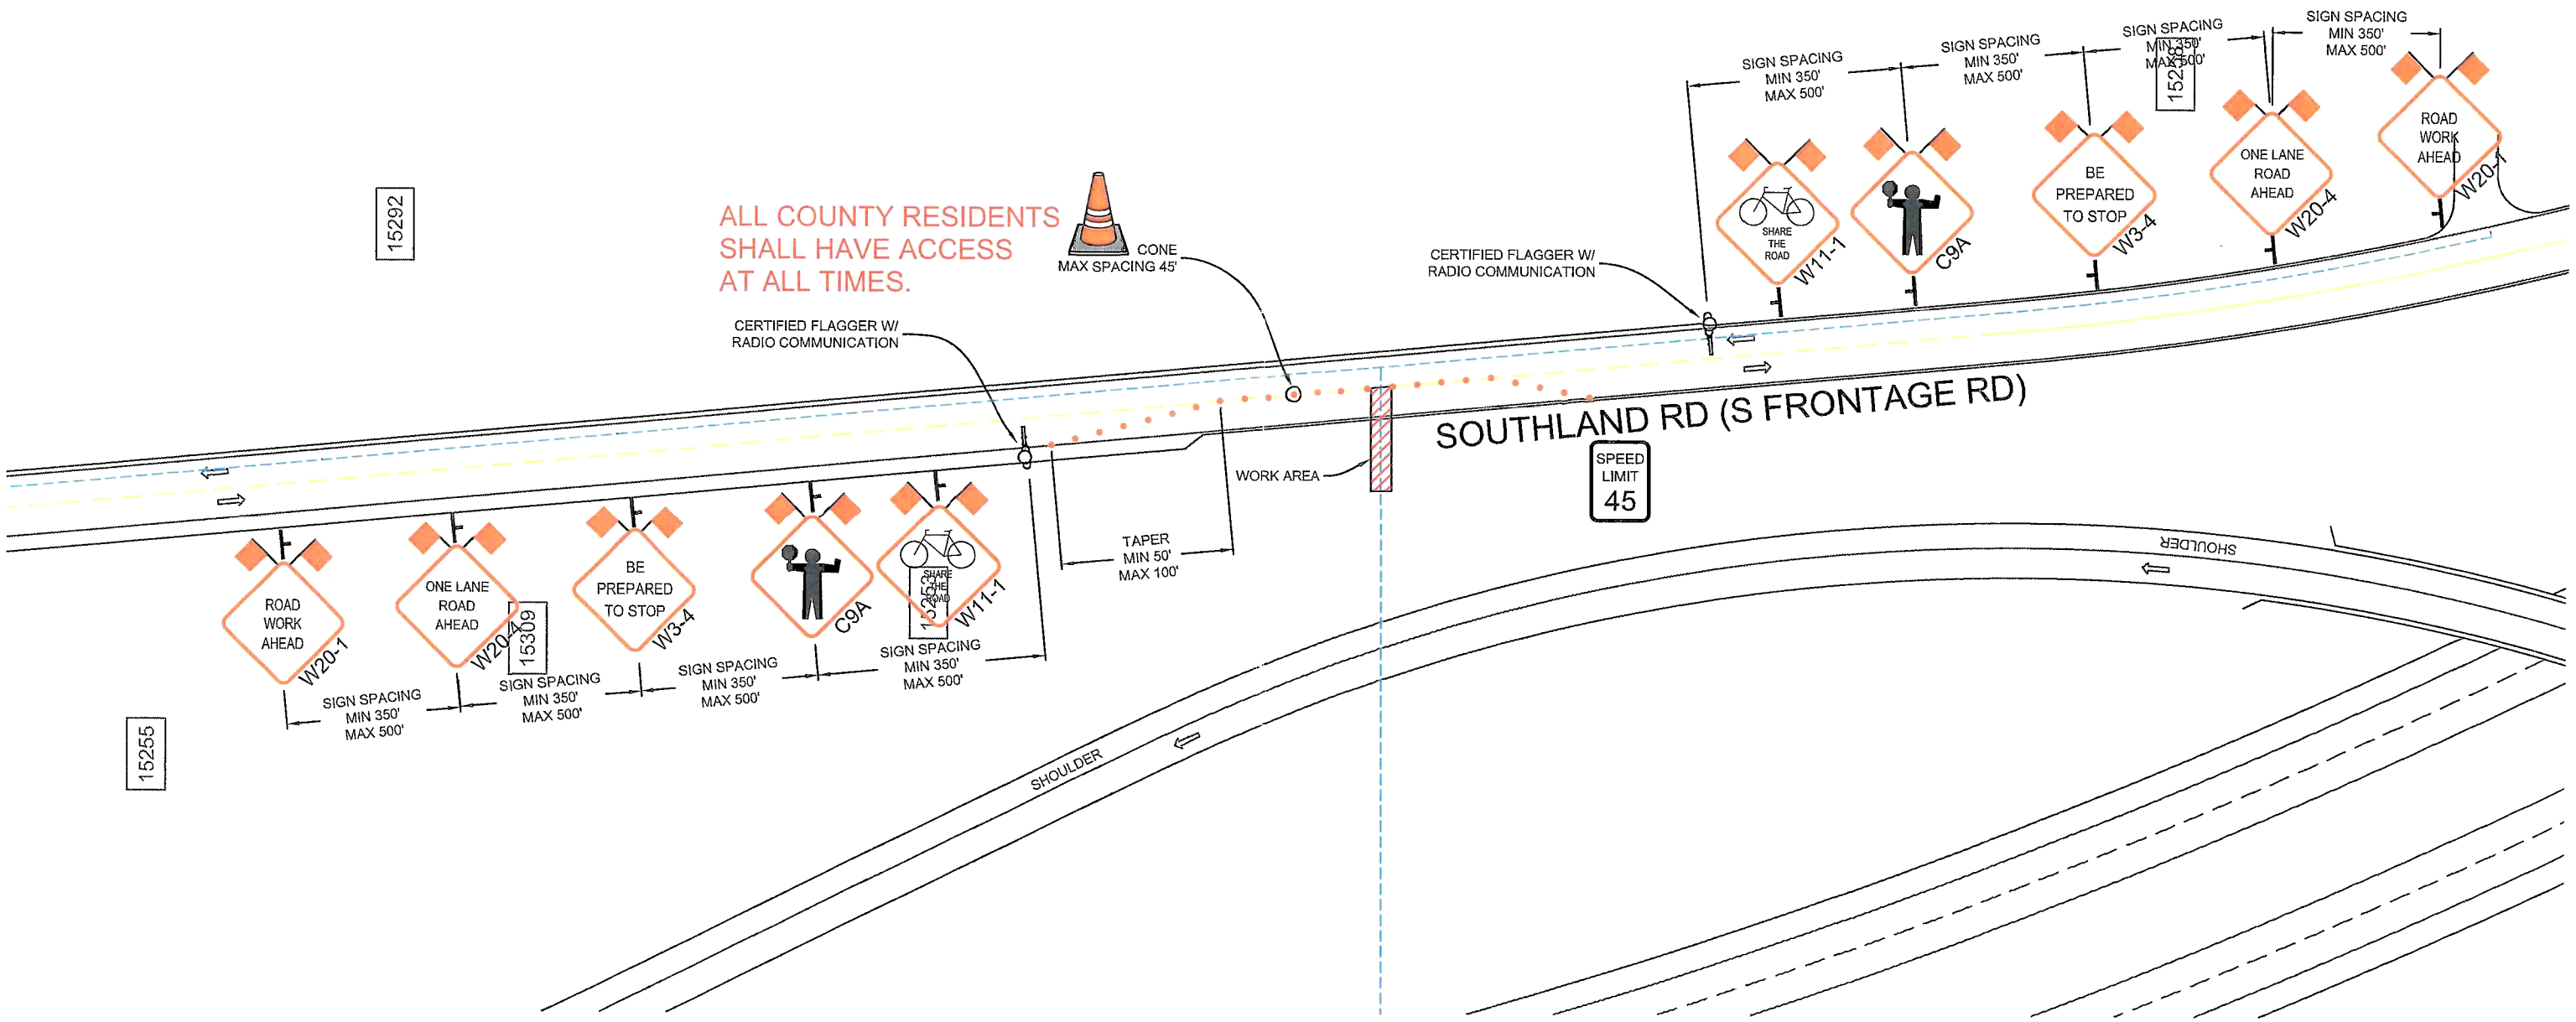

REVISIONS			
REV.	DESCRIPTION	BY	DATE
1	MODIFY	MA	6-11-12

PM 30865680

ALMENDARIZ CONSULTING

ALMENDARIZ CONSULTING
1144 SUNCAST LN STE 1
EL DORADO HILLS, CA 95762
(855) 306-1211 OFFICE
(855) 765-7022 FAX

LOCATION HWY 99 & LATHROP RD, MANTECA, CALIFORNIA

Pacific Gas and Electric Company

CONTACT BILL TIPTON
PHONE# (916) 760-1988
WORKING HOURS 830AM400PM MON-FRI

PROJECT NO. 12079
DRAWN CAA
DESIGNED CAA
CHECKED MAA

DATE
MARCH 9, 2012

SHEET NO. 12 OF 30