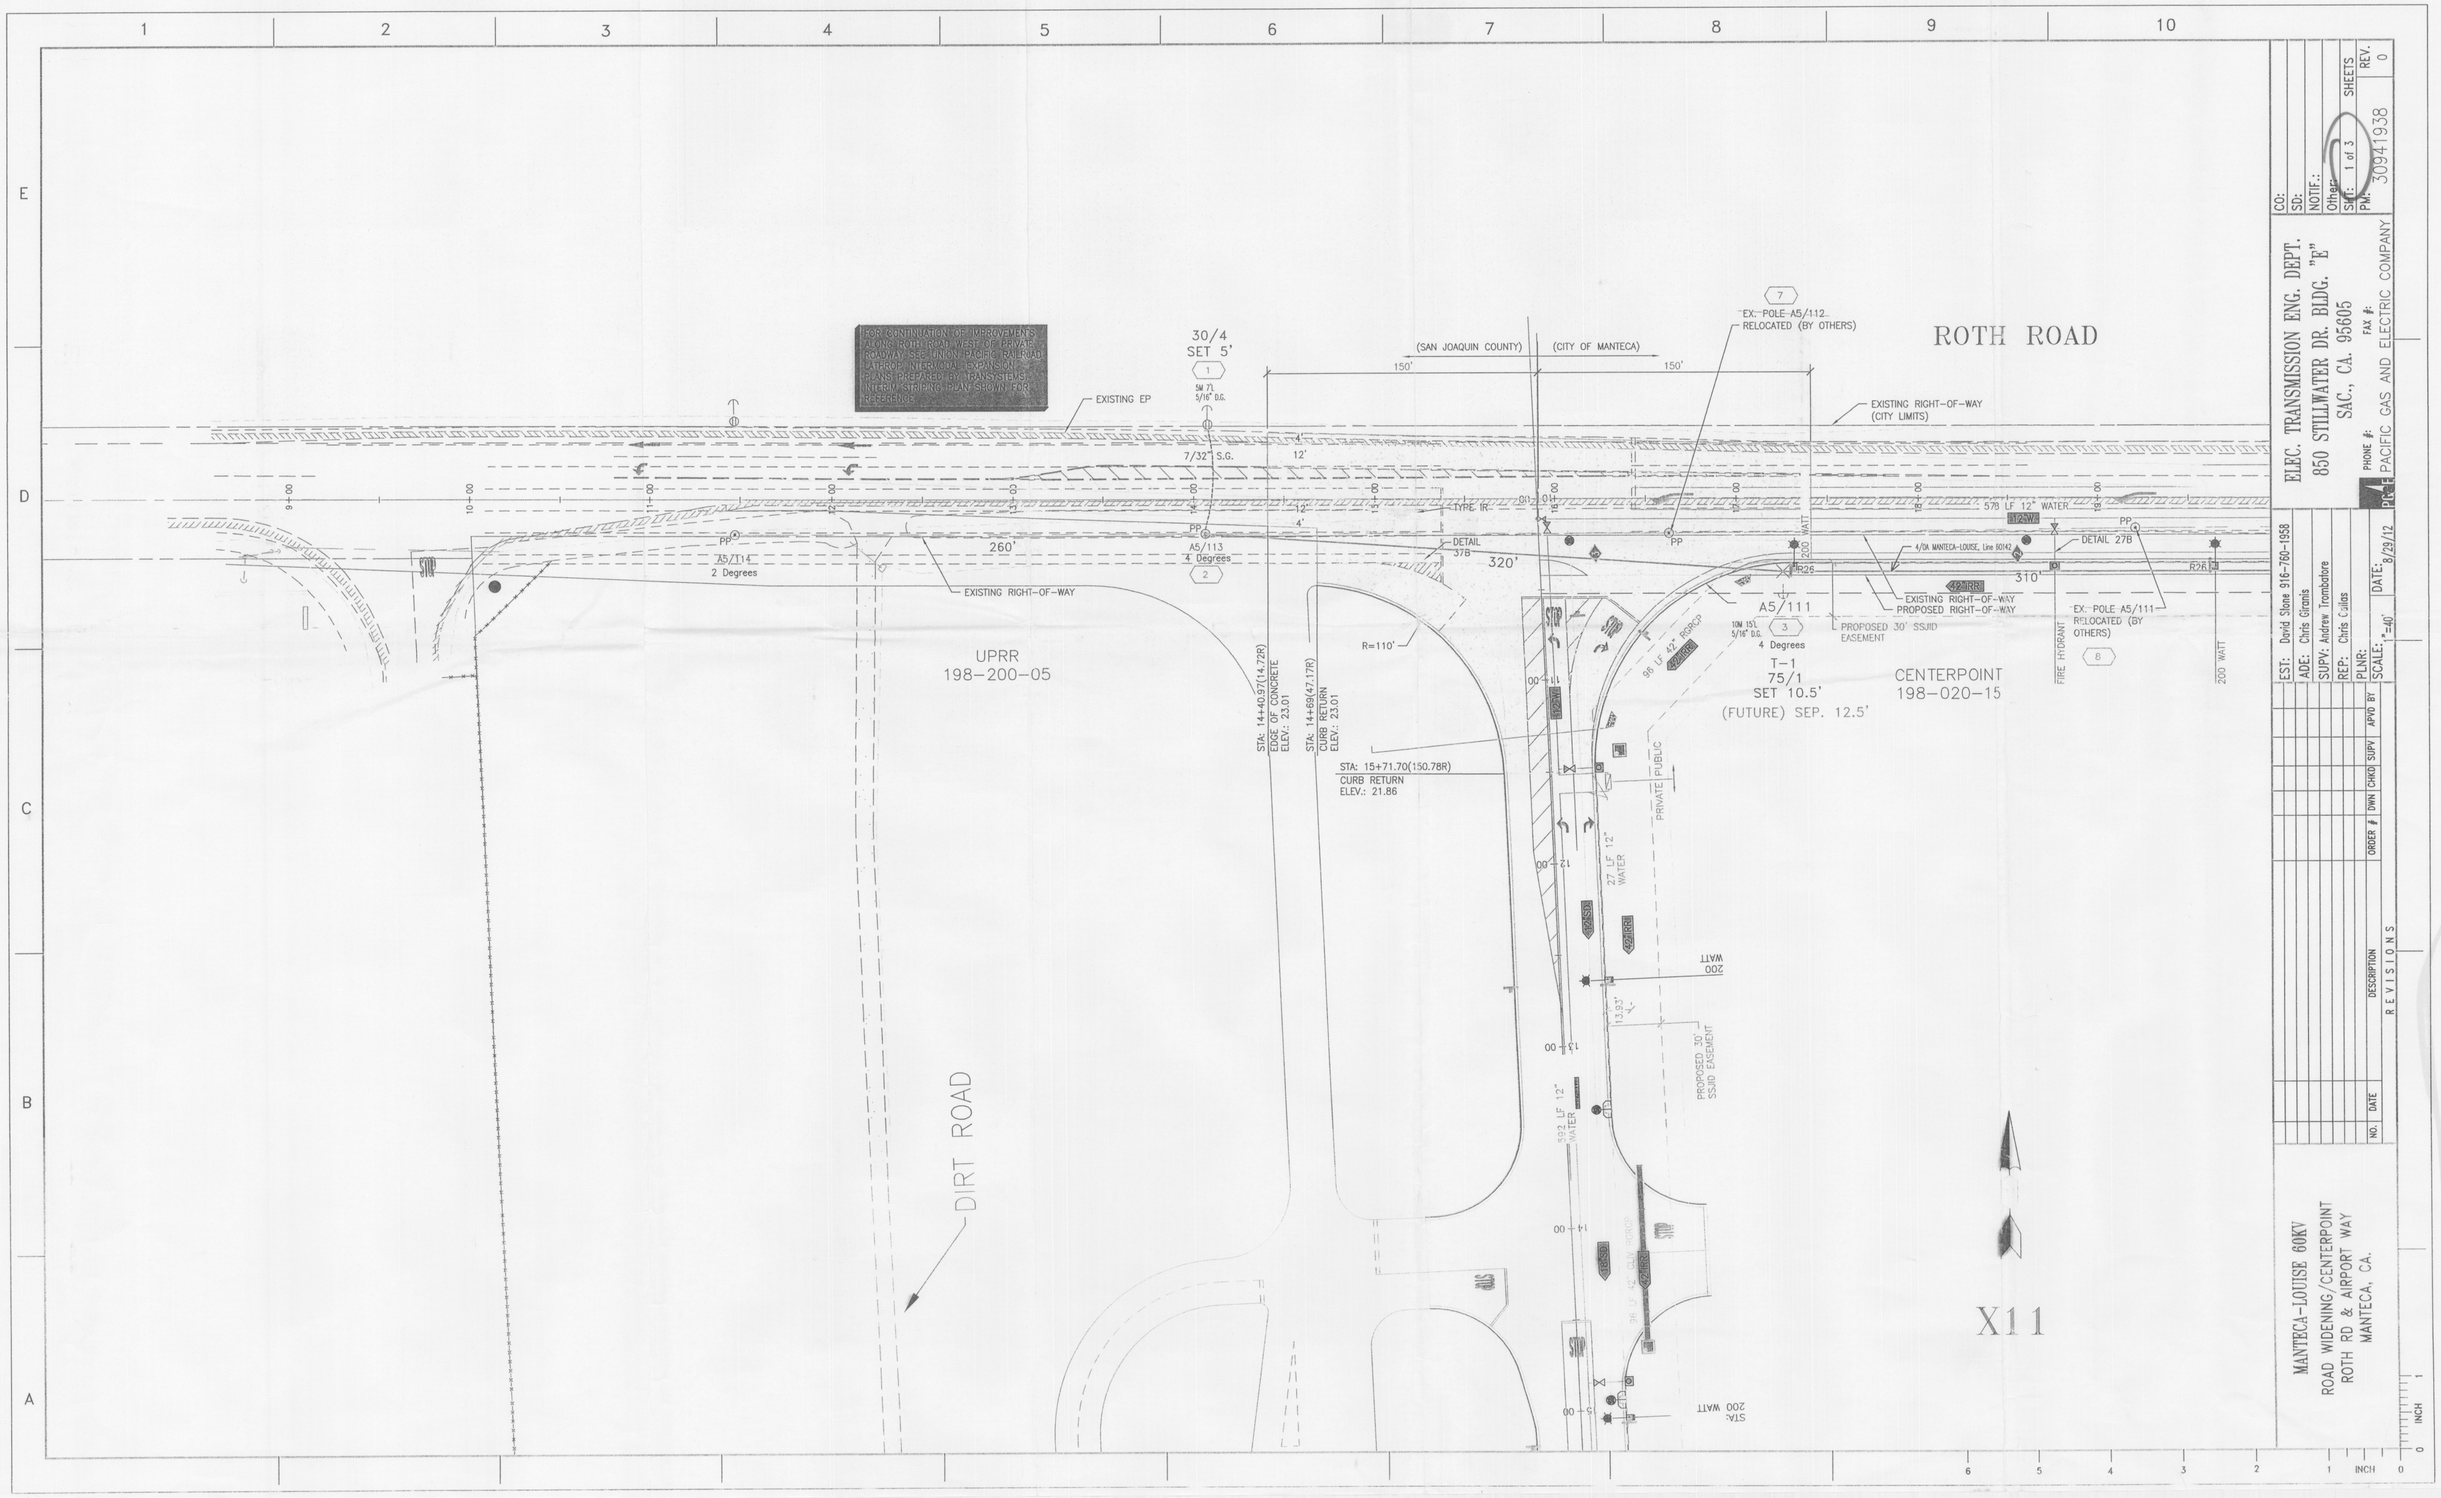

ELEC. TRANSMISSION ENG. DEPT.
850 STILLWATER DR. BLDG. "E"
SAC., CA. 95605
PHONE #:
FAX #:
PACIFIC GAS AND ELECTRIC COMPANY

CO:
SD:
NOTIF.:
Other:
SHT: 1 of 3
SHEETS
PM: 30941938
REV. 0

EST: David Stone 916-760-1958
ADE: Chris Girons
SUPV: Andrew Trombatore
REP: Chris Collas
PLNR:
SCALE: 1"=40'
DATE: 8/29/12

NO.	DATE	DESCRIPTION	ORDER #	DWN	CHKD	SUPV	APVD BY

REVISIONS

MANTECA-LOUISE 60KV
ROAD WIDENING/CENTERPOINT
ROTH RD & AIRPORT WAY
MANTECA, CA.

#7

PS-12-02454