SPAN, S	4'			5'			6'				7'					8'						9'							10'								11'									12'										13'											14'											
HEIGHT, H	2'	3'	4'	2'	3'	4'	5'	2'	3'	4'	5'	6'	2'	3'	4'	5'	6'	7'	2'	3'	4'	5'	6'	7'	8'	2'	3'	4'	5'	6'	7'	8'	9'	2'	3'	4'	5'	6'	7'	8'	9'	10'	2'	3'	4'	5'	6'	7'	8'	9'	10'	11'	12'	2'	3'	4'	5'	6'	7'	8'	9'	10'	11'	12'	13'	14'
MAXIMUM EARTH COVER	10'	20'	10'	20'	10'	20'	10'	20'	10'	20'	10'	20'	10'	20'	10'	20'	10'	20'	10'	20'	10'	20'	10'	20'	10'	20'	10'	20'	10'	20'	10'	20'	10'	20'	10'	20'	10'	20'	10'	20'	10'	20'	10'	20'	10'	20'	10'	20'	10'	20'	10'	20'	10'	20'	10'	20'	10'	20'	10'	20'	10'	20'	10'	20'	10'	20'


* See Note 5
** See Note 9

"a" BARS, FOR EARTH COVERS UP TO AND INCLUDING 10'-0"									
SPAN	4'	5'	6'	7'	8'	9'	10'	11'	12'	13'	14'
NUMBER	5	6	8	10	13	14	16	19			

NOTES:
1. For boxes with span or height less than any of those shown in table, use next greater size box concrete dimensions and reinforcement. Make necessary changes in bar lengths and quantities.
2. For boxes with span or height or cover greater than those shown in tables, a special design is required.
3. Quantities are approximate and for design purposes only.
4. It is permissible to eliminate the 180° hooks on every other "e" bar.
5. "e" bars are at half spacing.
6. Provide paving notch when top is exposed and when pavement is concrete, and adjust quantities.
7. For design and details not shown, see Standard Plan D82.
8. This plan sheet may be used for multiple cell culverts by making necessary adjustments.
9. Soil pressures shown are factored per AASHTO LRFD and include soil weight of fill over box, self weight of box and live load where applicable.

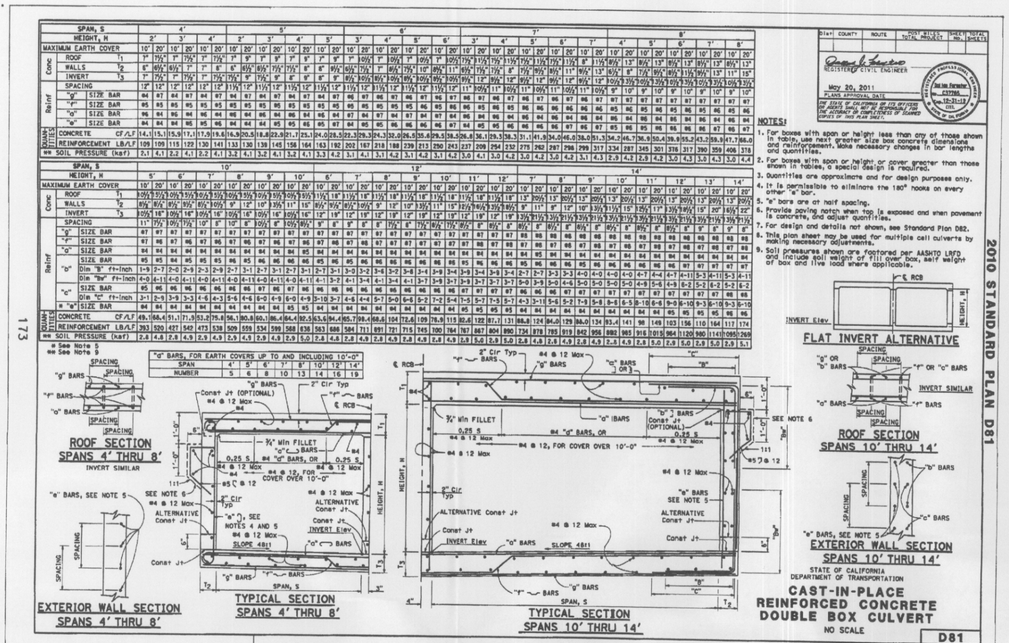

2010 STANDARD PLAN D81

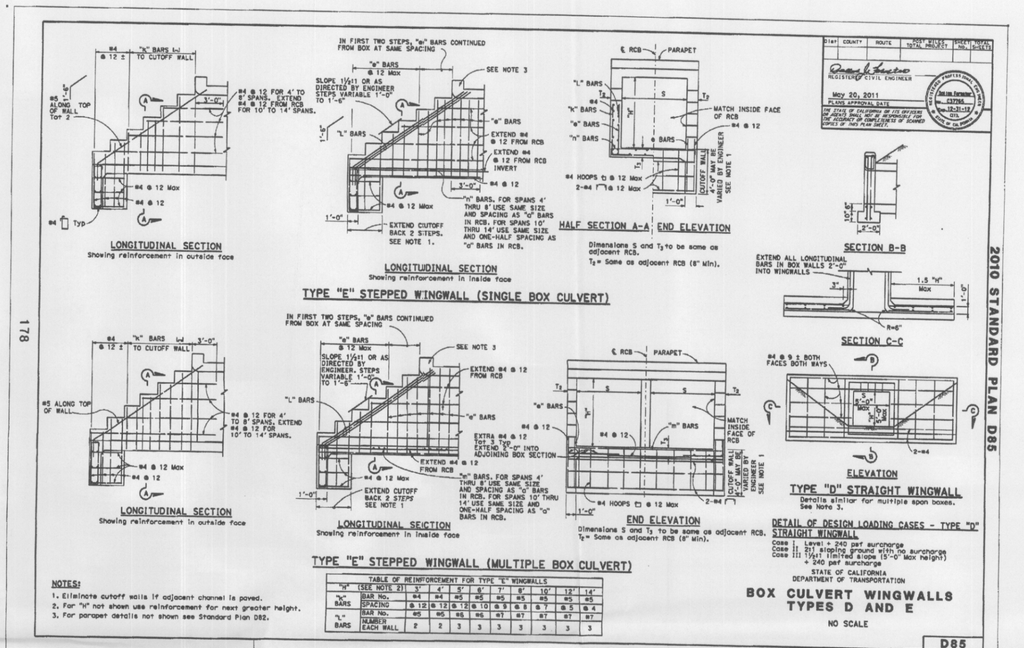

2010 STANDARD PLAN D85

NOTES:
1. Eliminate cutoff walls if adjacent channel is paved.
2. For "n" not shown use reinforcement for next greater height.
3. For parapet details not shown see Standard Plan D82.

TABLE OF REINFORCEMENT FOR TYPE "E" WINGWALLS (SEE NOTE 2)		3'	4'	5'	6'	7'	8'	10'	12'	14'
"n" BARS	BAR No.	#4	#4	#5	#5	#5	#5	#5	#5	#5
	SPACING	@ 12	@ 12	@ 12	@ 10	@ 8.5	@ 8.5	@ 8.5	@ 5	@ 4
"L" BARS	BAR No.	#5	#5	#5	#6	#7	#7	#7	#7	#7
	NUMBER EACH WALL	2	2	3	3	3	3	3	3	3

DILLON & MURPHY
CONSULTING CIVIL ENGINEERS
ENGINEERING · PLANNING · SURVEYING
847 N. CLUFF AVENUE, SUITE A2, LODI, CALIFORNIA 95240 (209) 334-6613

RMC DONDERO PTP
PROPOSED BRIDGE

CALTRANS STANDARD DRAWINGS

LINDEN, CALIFORNIA
JULY, 2013

REV. NO.	DESCRIPTION	DATE

SCALE: AS NOTED
DRAWN BY: SM
DESIGNED BY:
CHECKED BY: JM
AS BUILT BY:

BENCH MARK: *VG59 EL: 88.553
DESCRIPTION: BRASS CAP ON CONC. POST ON HWY 4, 0.2 MILES WEST OF VAN ALLEN ROAD, 29' NORTH OF CENTERLINE.
(DATUM: NGVD 29)

SHEET 3 OF 3 SHEET
JOB NO. 1363

S:\2013\1363\TOPO.dwg Aug 12, 2013