DETAIL 4

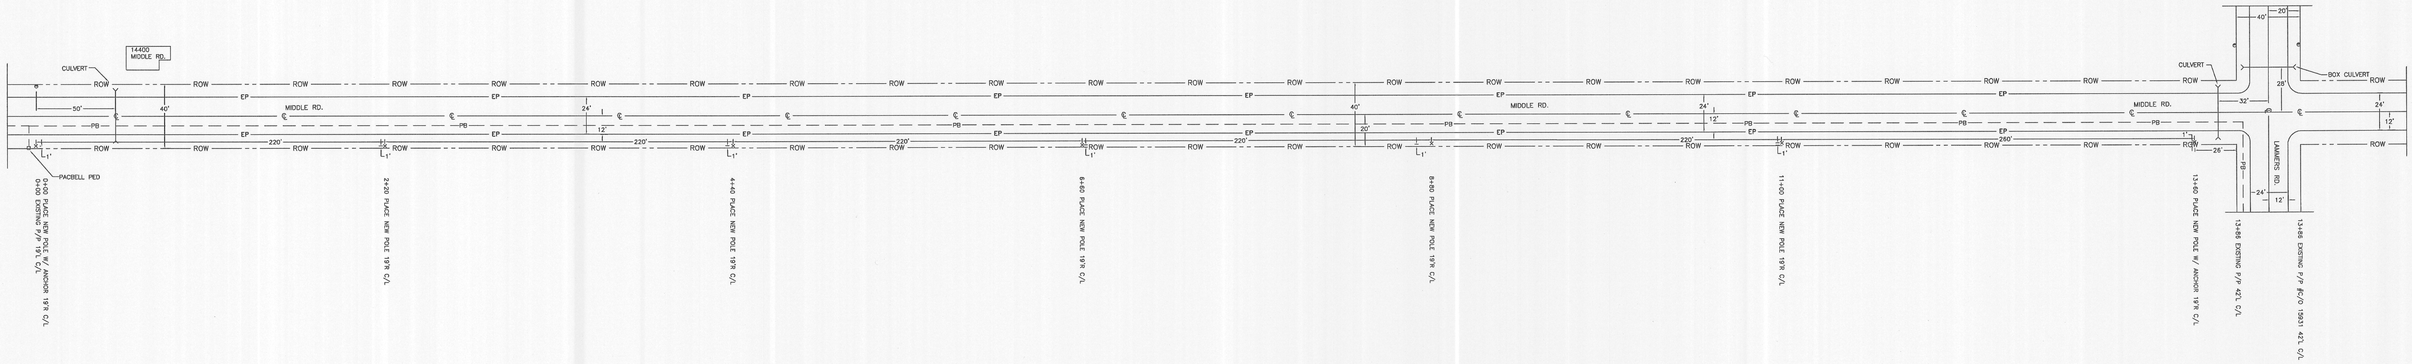

DETAIL 5

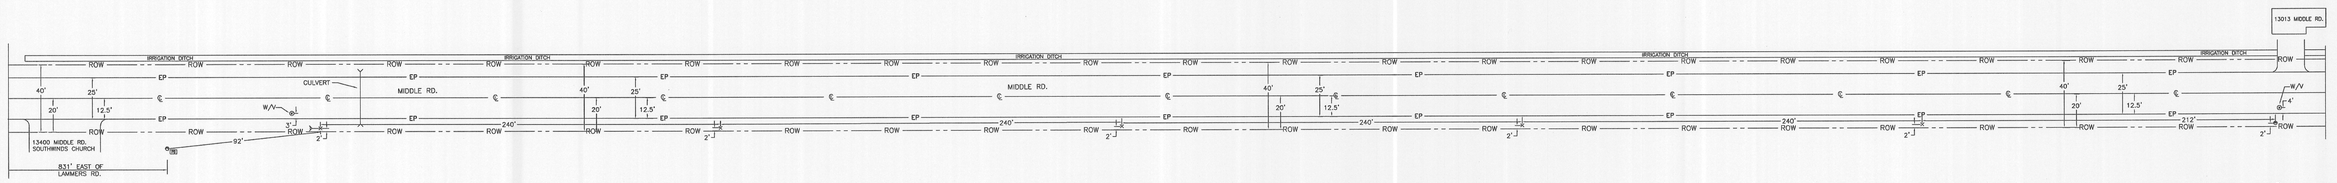

IMPORTANT NOTICE
Section 4216/4217 of the Government Code requires a Dig Alert identification number be issued before a excavation permit is Excavate will be valid.
For your Dig Alert I.D. Number call
CALL TOLL FREE
48 HOURS BEFORE YOU DIG
UNDERGROUND SERVICE ALERT
1-800-227-2600

Charter COMMUNICATIONS®
A WIRED WORLD COMPANY

UAD
Utility Application & Design
475 Portal St., Suite A, Cotati, CA. 94931
Tel: (707) 664-1413 Fax: (707) 664-1451

LOCATION: BETHANY TO TRACY		SCALE: 1" = 40'	FILE NAME: MTNHSE_001A
DRAFTED: KAT	DATE: 8/7/02	REFERENCE MAP NUMBER: MTNHSE_001A-D-3	D-3
APPROVED:	DATE:		

DETAIL SHEET 3

--DETAIL SHEET 3 MODEL_1_ PAGE 1 - 01/20/2002 10:44:36 AM