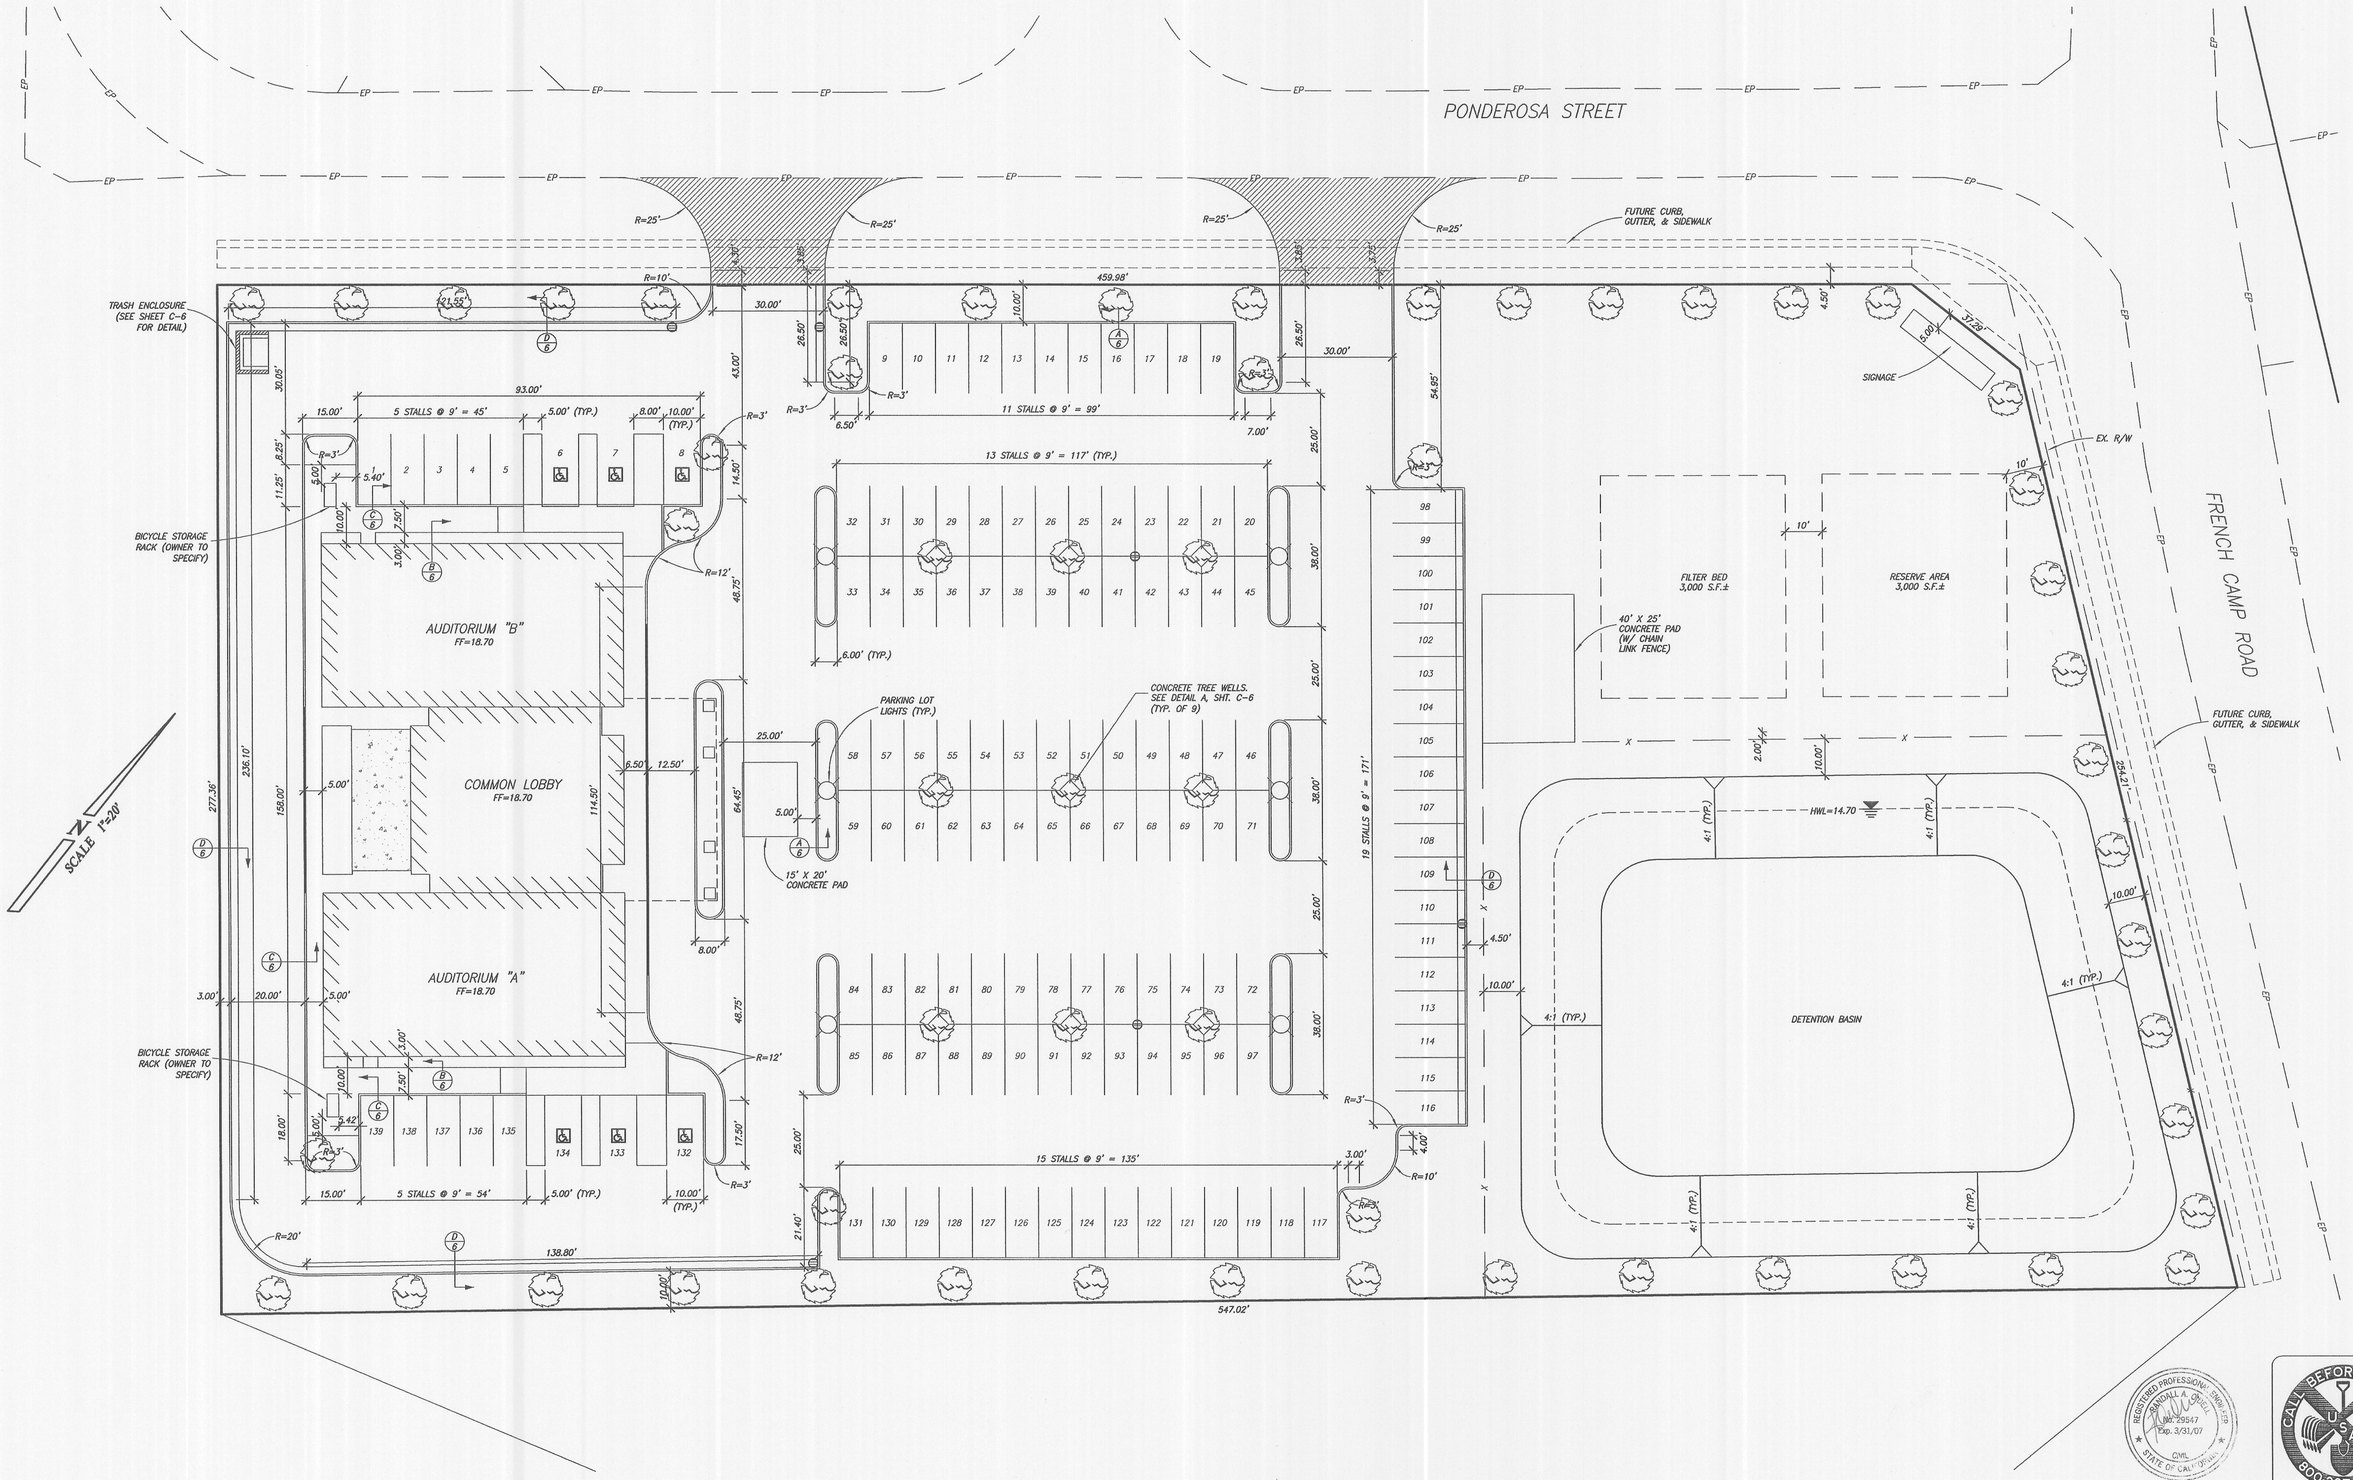

SITE DIMENSION PLAN

KINGDOM HALL OF JEHOVAH'S WITNESSES
7960 PONDEROSA ST.
FRENCH CAMP, CA

O'Dell Engineering
1165 Scenic Drive · Modesto, CA 95350
(209) 571-1765 FAX: (209) 571-2466

APPROVED BY:

SCALE 1"=20' DR. BY LC
JOB NO. 1218 CK. BY RO
FILE NO. 1218base DATE 3/10/04

C-3