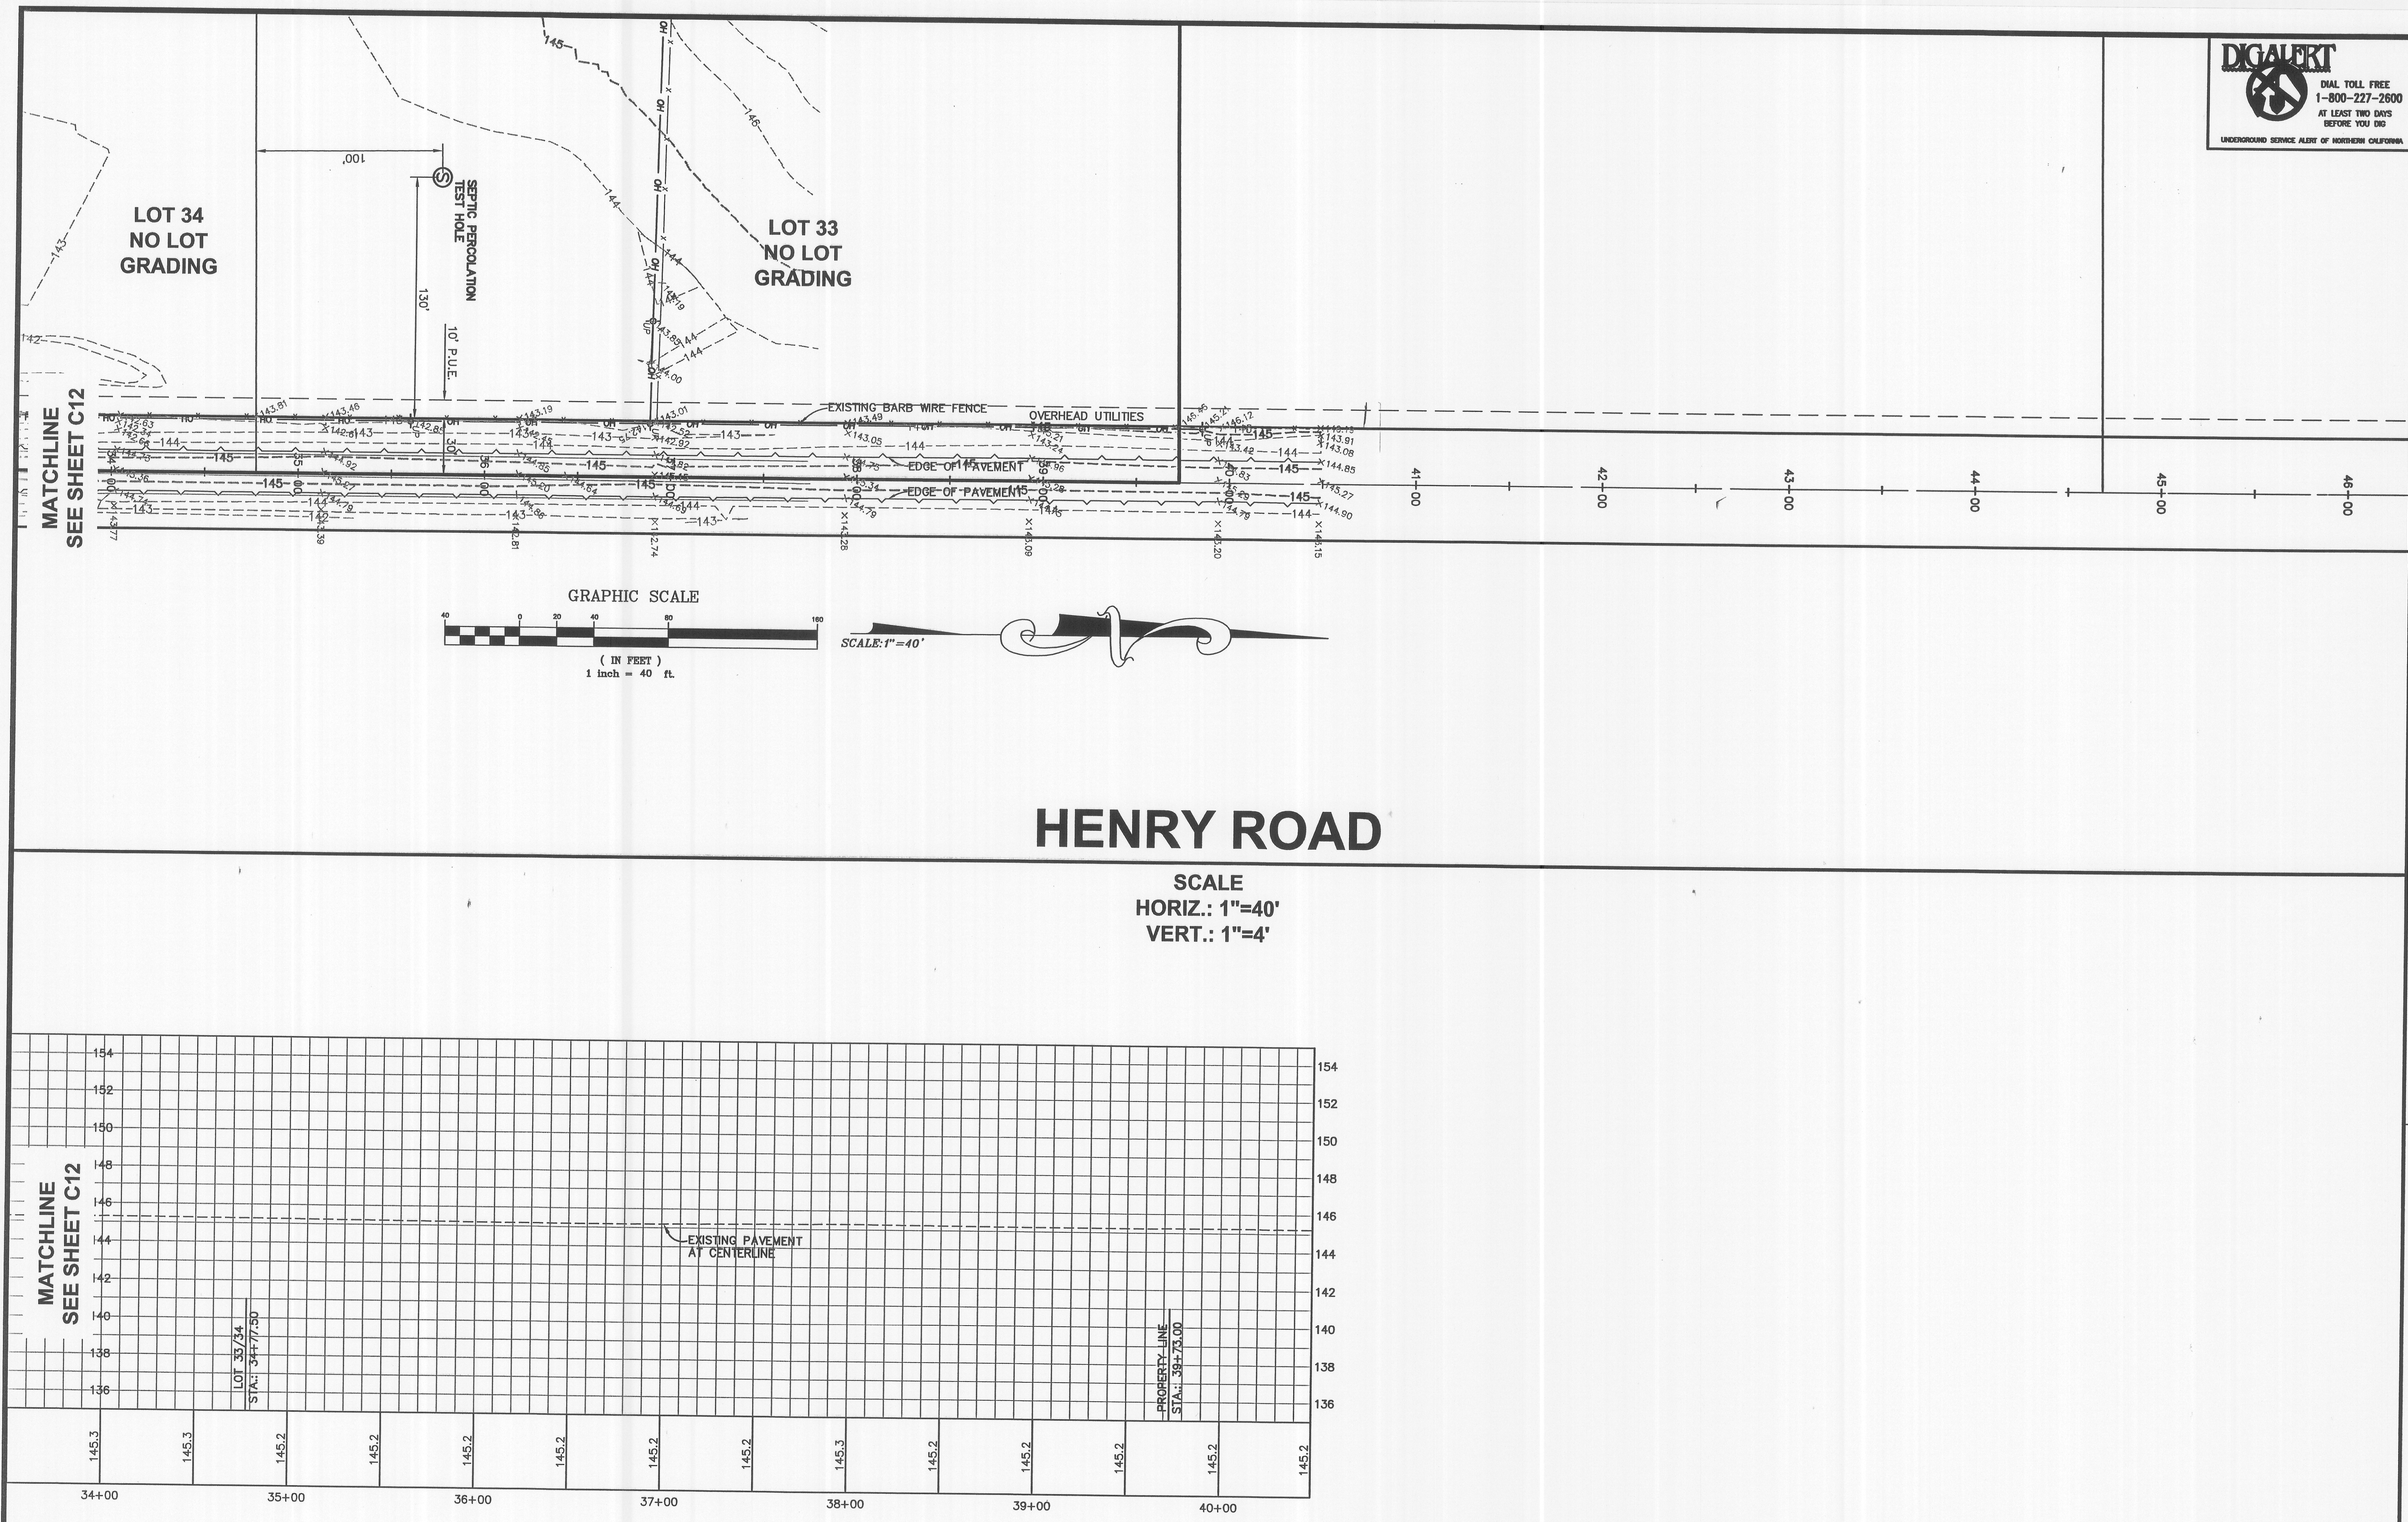

HENRY ROAD

SCALE
HORIZ.: 1"=40'
VERT.: 1"=4'

DIGALERT
DIAL TOLL FREE
1-800-227-2600
AT LEAST TWO DAYS
BEFORE YOU DIG
UNDERGROUND SERVICE ALERT OF NORTHERN CALIFORNIA

DATE	REVISIONS

SCALE 1"=40'
DRAWN BY MBM
DESIGNED BY MBM
CHECKED BY WDM

Giuliani & Kull, Inc.
Engineers • Planners • Surveyors
440 S. Yosemite Avenue, Suite A, Oakdale, CA 95361
(209) 847-8726 Fax (209) 847-7323
Auburn • San Jose • Oakdale

RAPINI'S BROOKLAND FARMS
CARTER ROAD & HENRY ROAD
FARMINGTON, SAN JOAQUIN COUNTY, CALIFORNIA

PLAN & PROFILE:
HENRY ROAD 34+00 TO 40+50

REGISTERED PROFESSIONAL ENGINEER
WILLIAM D. KOSTER
NO. C55910
EXP. 12-31-04
CIVIL
STATE OF CALIFORNIA

SHEET
C13
OF 26

JOB NO.
03294

P:\2003\03294\dwg\henry.dwg 11/19/2004 10:15:49 AM PST