NORTHBROOK

LOWER SACRAMENTO ROAD / MARLETTE ROAD INTERSECTION IMPROVEMENTS AND TRAFFIC SIGNAL AND SAFETY LIGHTING INSTALLATION

CITY OF STOCKTON, CALIFORNIA

LEGEND (PLANS)

EXISTING	PROPOSED	
		ACCESSIBLE PARKING STRIPING
		BACKFLOW PREVENTOR
		BENCHMARK
		BOLLARD
		CATCH BASIN
		CLEAN OUT
		CONCRETE
10	10	CONTOUR
		CURB
		DOOR
		DOUBLE DETECTOR CHECK VALVE
		DRAIN INLET
		ELECTRIC METER/BOX
		ELECTROLIER
× 100.65 EP	× 100.65 EP	ELEVATION W/ DESCRIPTION
		FIRE DEPARTMENT CONNECTION
		FIRE HYDRANT
		GAS METER/BOX
GV	GV	GAS VALVE
		HOSE BIB
IRR	IRR	IRRIGATION VALVE
		MANHOLE
		POINT INDICATOR VALVE
S	S	SANITARY SEWER MANHOLE
		SIGN
D	D	STORM DRAIN MANHOLE
		STREET/SITE LIGHT PULL BOX
		CENTERLINE MONUMENT
T	T	TELECOMMUNICATIONS BOX
		TRAFFIC SIGNAL
		TREES W/ DRIP LINE
XX"SS XX"SD	XX"SS XX"SD	UNDERGROUND UTILITY LINE LABEL AND DIRECTION
		UTILITY POLE
		WALL (HEIGHT/TYPE NOTED)
W	W	WATER METER/BOX
WV	WV	WATER VALVE
		CONCRETE
		PAVEMENT
		GRAVEL
		COMPACTED DIRT
		BRICK/PAVERS
		LANDSCAPE
		BENCHMARK 284

ABBREVIATION LIST

±	PLUS OR MINUS	MH	MANHOLE
AB	AGGREGATE BASE	MIN	MINIMUM
AC	ASPHALT CONCRETE	MTC	MEDIAN TOP OF CURB
ADA	AMERICANS WITH DISABILITY ACT	N.T.S.	NOT TO SCALE
BC	BEGINNING OF CURVE	PCC	POINT OF COMPOUND CURVE
BCR	BEGIN OF CURB RETURN	℄	PROPERTY LINE
BDRY	BOUNDARY	PP	POWER POLE
BM	BENCH MARK	PRC	POINT OF REVERSE CURVE
BO	BLOW-OFF	PUE	PUBLIC UTILITY EASEMENT
BOC	BACK OF CURB	PVC	POLYVINYL CHLORIDE PIPE
BSL	BUILDING SETBACK LINE	P or PVMT	PAVEMENT
BW	BACK OF WALK	R	RADIUS
C&G	CURB AND GUTTER	RCP	REINFORCED CONCRETE PIPE
CB	CATCH BASIN	RET	RETURN
CO	CLEANOUT	ROW	RIGHT OF WAY
℄	CENTER LINE	S/W	SIDEWALK
C or CONC.	CONCRETE	S	SANITARY SEWER
D	STORM DRAIN	SD	STORM DRAIN
D-FM	STORM DRAIN FORCE MAIN	SH	PAVEMENT SHOULDER
D.I.P.	DUCTILE IRON PIPE	SHT	SHEET
EC	END OF CURVE	SNS	STREET NAME SIGN
ECR	END OF CURB RETURN	SP	STANDPIPE
ELEV.	ELEVATION	STA	STATION
EP	EDGE OF PAVEMENT	STD	STANDARD
ESMT	EASEMENT	TBM	TEMPORARY BENCH MARK
EX or EXIST	EXISTING	TC	TOP OF CURB
FF	FINISH FLOOR	TEMP	TEMPORARY
FH	FIRE HYDRANT	THRU	THROUGH
℄	FLOW LINE	TPE	TREE PLANTING EASEMENT
FS	FINISH SURFACE	VC	VERTICAL CURVE
GB	GRADE BREAK	VCP	VITRIFIED CLAY PIPE
GND	GROUND	VERT	VERTICAL
HORIZ	HORIZONTAL	VTC	VERTICAL TOP OF CURB
HP	HIGH POINT	W	WATER
INV.	INVERT	U.N.O.	UNLESS NOTED OTHERWISE
IRR	IRRIGATION	UP	UTILITY POLE
JP	JOINT POLE	TYP.	TYPICAL
LF	LINEAL FEET		

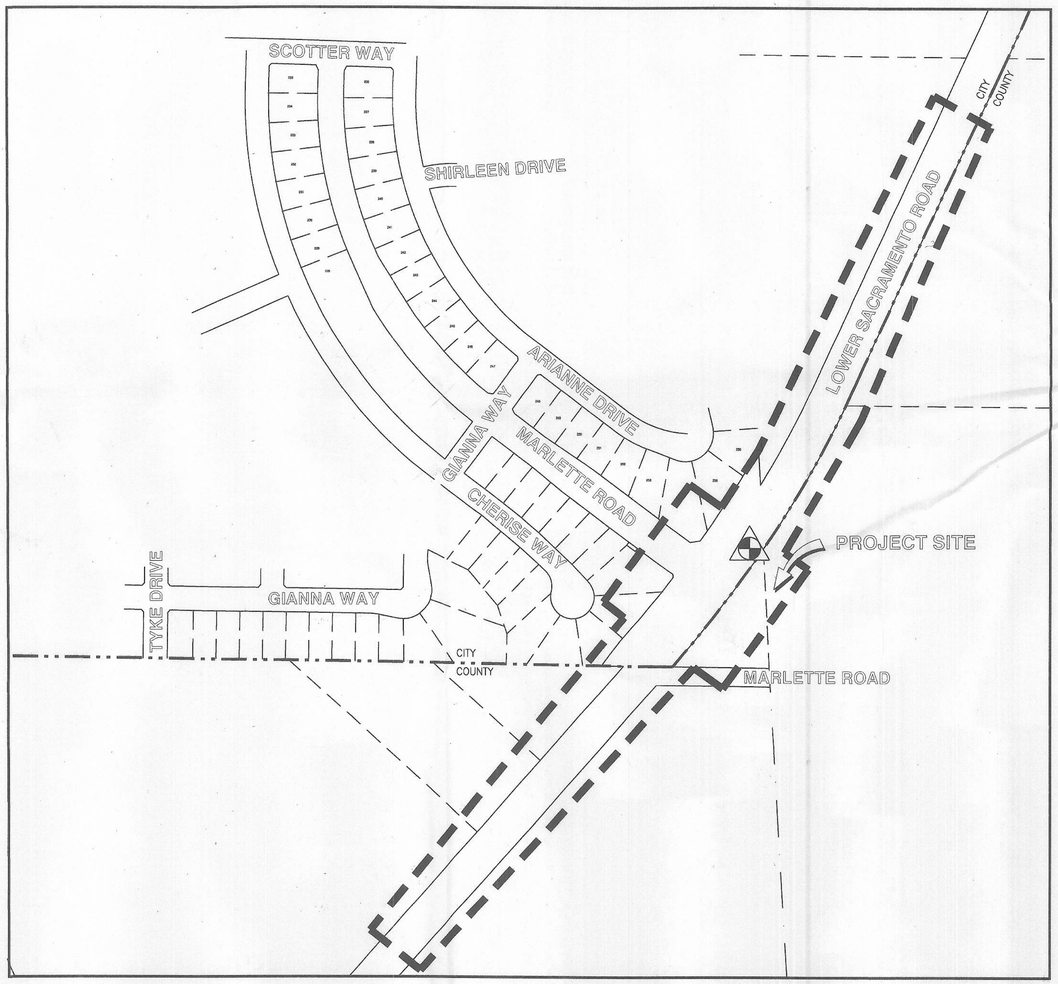

VICINITY MAP

N.T.S.

SHEET INDEX

Sheet List Table	
Sheet Number	Sheet Title
1	COVER SHEET
2	NOTES
3	DETAILS
4	DEMOLITION AND TOPOGRAPHIC
5	GRADING PLAN
6	GRADING PLAN
7	STRIPING AND SIGNAGE
8	EROSION CONTROL PLAN
TS-1	TRAFFIC SIGNAL PLAN
TS-2	TRAFFIC SIGNAL PLAN
TS-3	TRAFFIC SIGNAL DETAILS
TS-4	TRAFFIC SIGNAL GENERAL NOTES
TH-1	TRAFFIC HANDLING PLAN
TH-2	TRAFFIC HANDLING PLAN
TH-3	TRAFFIC HANDLING PLAN

COUNTY OF SAN JOAQUIN
DEPARTMENT OF PUBLIC WORKS

APPROVED AS "ENCROACHMENT PERMIT PLAN SET"
APPROVED FOR WORK WITHIN COUNTY RIGHT-OF-WAY ONLY

APPROVED: Alex Chetley DATE 12/31/14

RCE NO.: 55407 EXP. DATE: 12/31/14

ENCROACHMENT PERMIT NO.: PS-1303256 DATE ISSUED: _____ BY: _____

NOTES:

1. ALL EXISTING UTILITIES WERE PLOTTED FROM RECORD INFORMATION AND FIELD TOPOGRAPHY. ACTUAL LOCATIONS MAY VARY AND ADDITIONAL CROSSINGS MAY EXIST IN THE FIELD. IT IS IMPERATIVE THAT "U.S.A. LOCATING SERVICES" LOCATE AND MARK EXISTING UTILITIES PRIOR TO THE START OF EXCAVATION.
2. THE CONTRACTOR SHALL USE EXTREME CAUTION WHEN EXPOSING EXISTING UTILITY CROSSINGS AND SERVICES.
3. ANY DAMAGE TO EXISTING UTILITIES WILL BE THE SOLE RESPONSIBILITY OF THE CONTRACTOR.

CALL BEFORE YOU DIG USA 800-227-2600

REGISTERED PROFESSIONAL ENGINEER MICHAEL T. O'DELL No. C44908 Exp. 3/31/14 CIVIL STATE OF CALIFORNIA

2-7-14

REVISION NO.	DESCRIPTION	DATE	BY	APPRVD. BY

O'DELL ENGINEERING
Modesto Palo Alto Pleasanton
1165 Scenic Drive, Suite B
Modesto, CA 95350
Ph 209.571.1765 odellengineering.com

NORTHBROOK : LOWER SACRAMENTO ROAD/ MARLETTE ROAD INTERSECTION IMPROVEMENTS

COVER SHEET

DEPARTMENT OF PUBLIC WORKS
CITY OF STOCKTON, CALIFORNIA

SCALE:	N/A	APPROVED BY:	DATE: 3/14/14
DESIGNED BY:	JLL	CITY ENGINEER	
DRAWN BY:	JLL	STOCKTON, CALIFORNIA	
CHECKED BY:	MP		
RECORD DWG.:	20602-CV.dwg		

SHEET NO. 1 OF 15 SHEETS
PROJECT NO. 20602

5202C