STK-26-30

ENGINEERING DEPARTMENT

CALIFORNIA WATER SERVICE CO.

GIS

STOCKTON DISTRICT WATER SYSTEM

STK-27-29

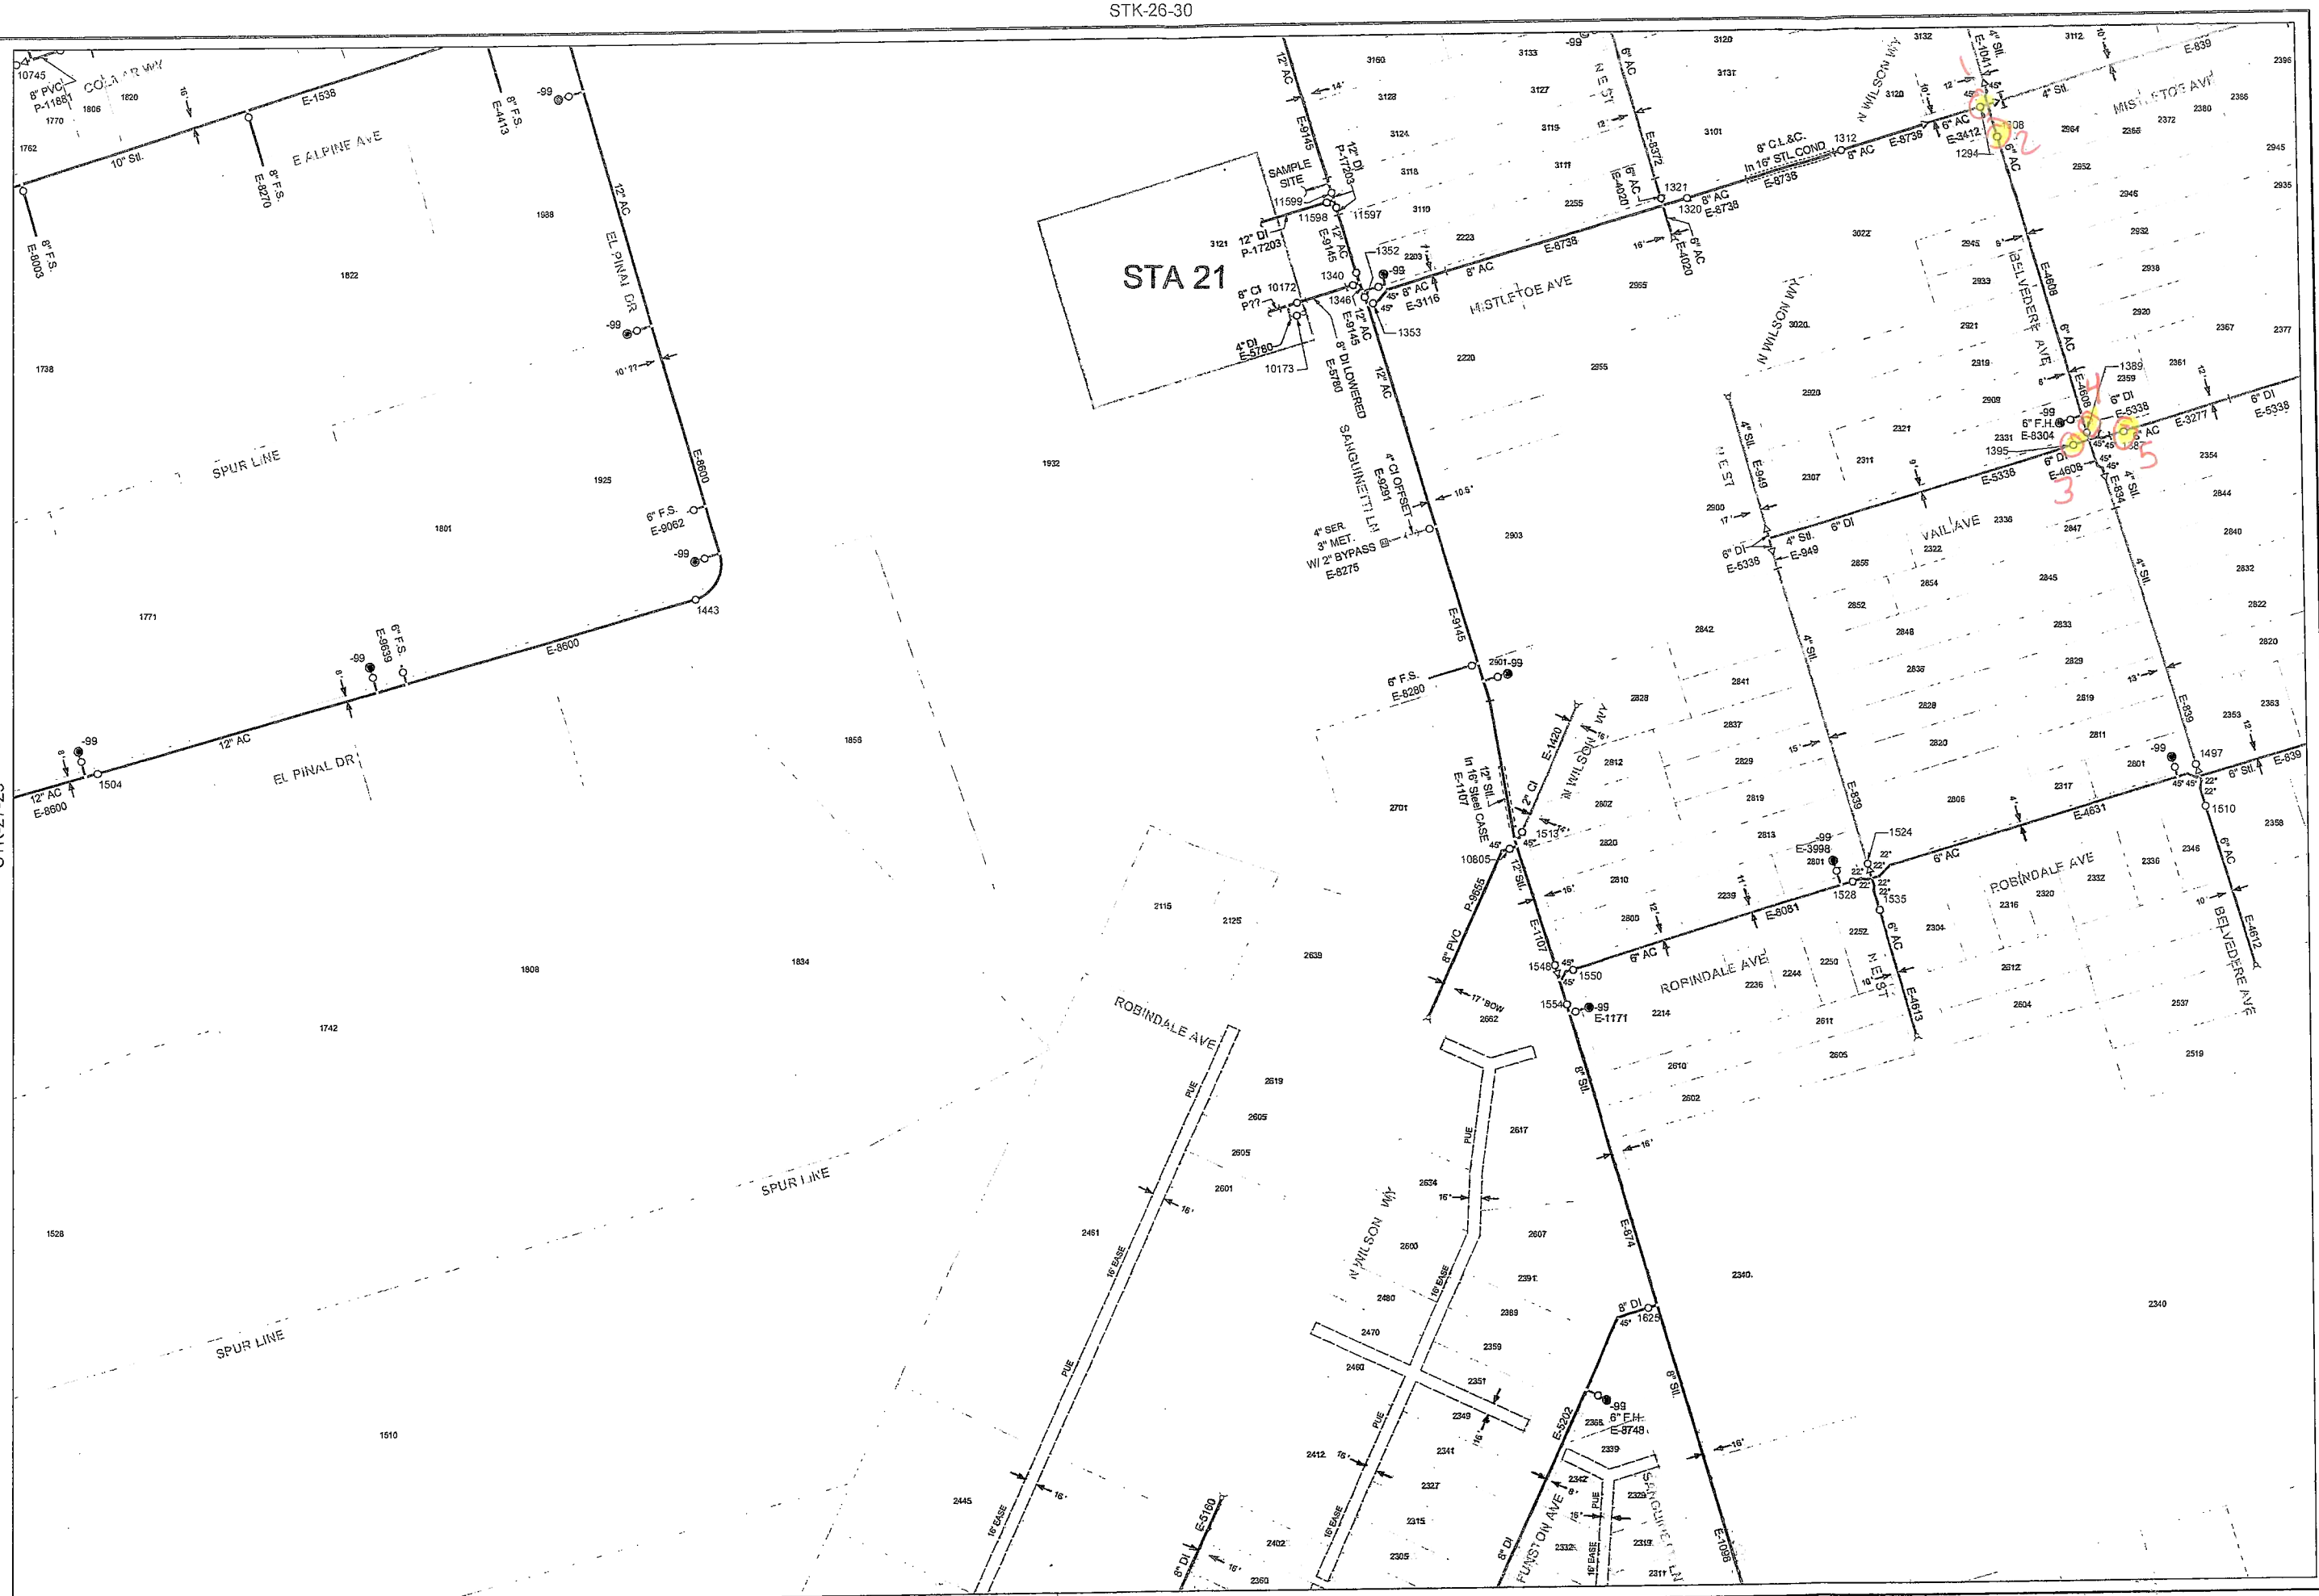

STK-27-31

STK-28-30

N

SCALE: 1" = 200'

Date of Issue: July 2013

Plat Sheet: STK-27-30

STK-25-31

STK-26-30

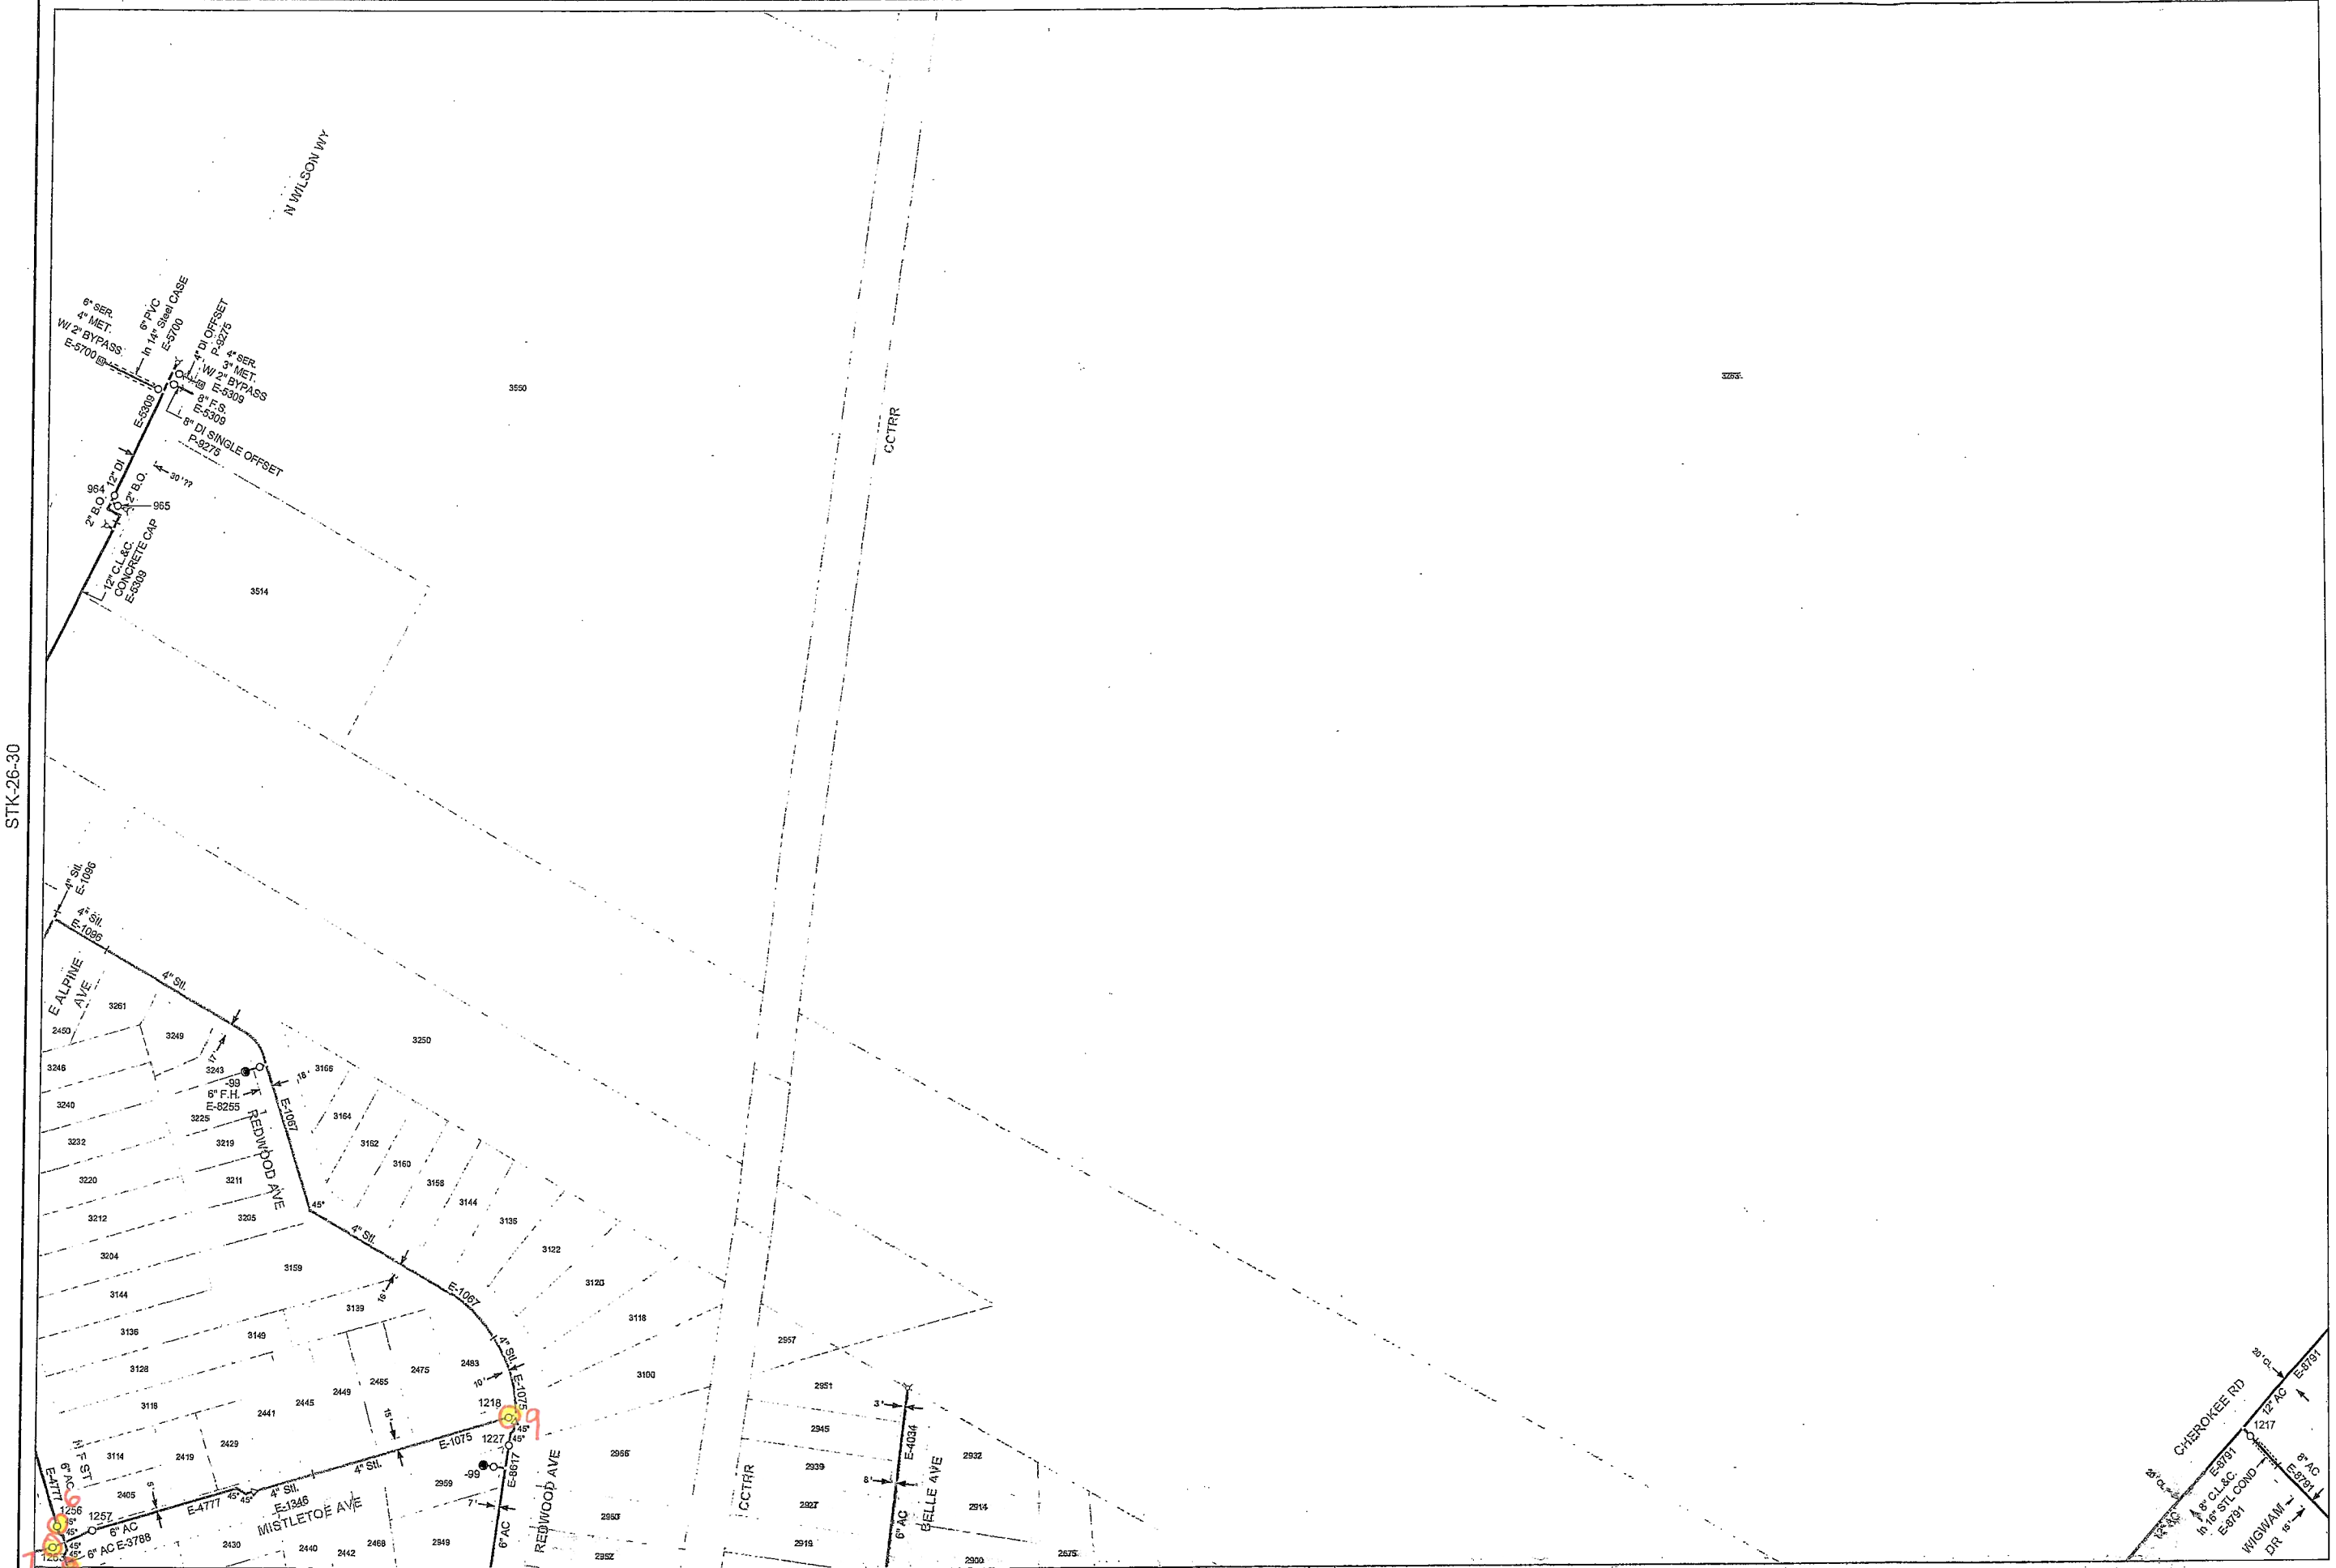

STK-26-32

STK-27-31

ENGINEERING DEPARTMENT

CALIFORNIA WATER SERVICE CO.

GIS

STOCKTON DISTRICT
WATER SYSTEM

N

SCALE:
1" = 200'

Date of Issue:
July 2013

Plat Sheet:
STK-26-31

STK-26-31

STK-27-30

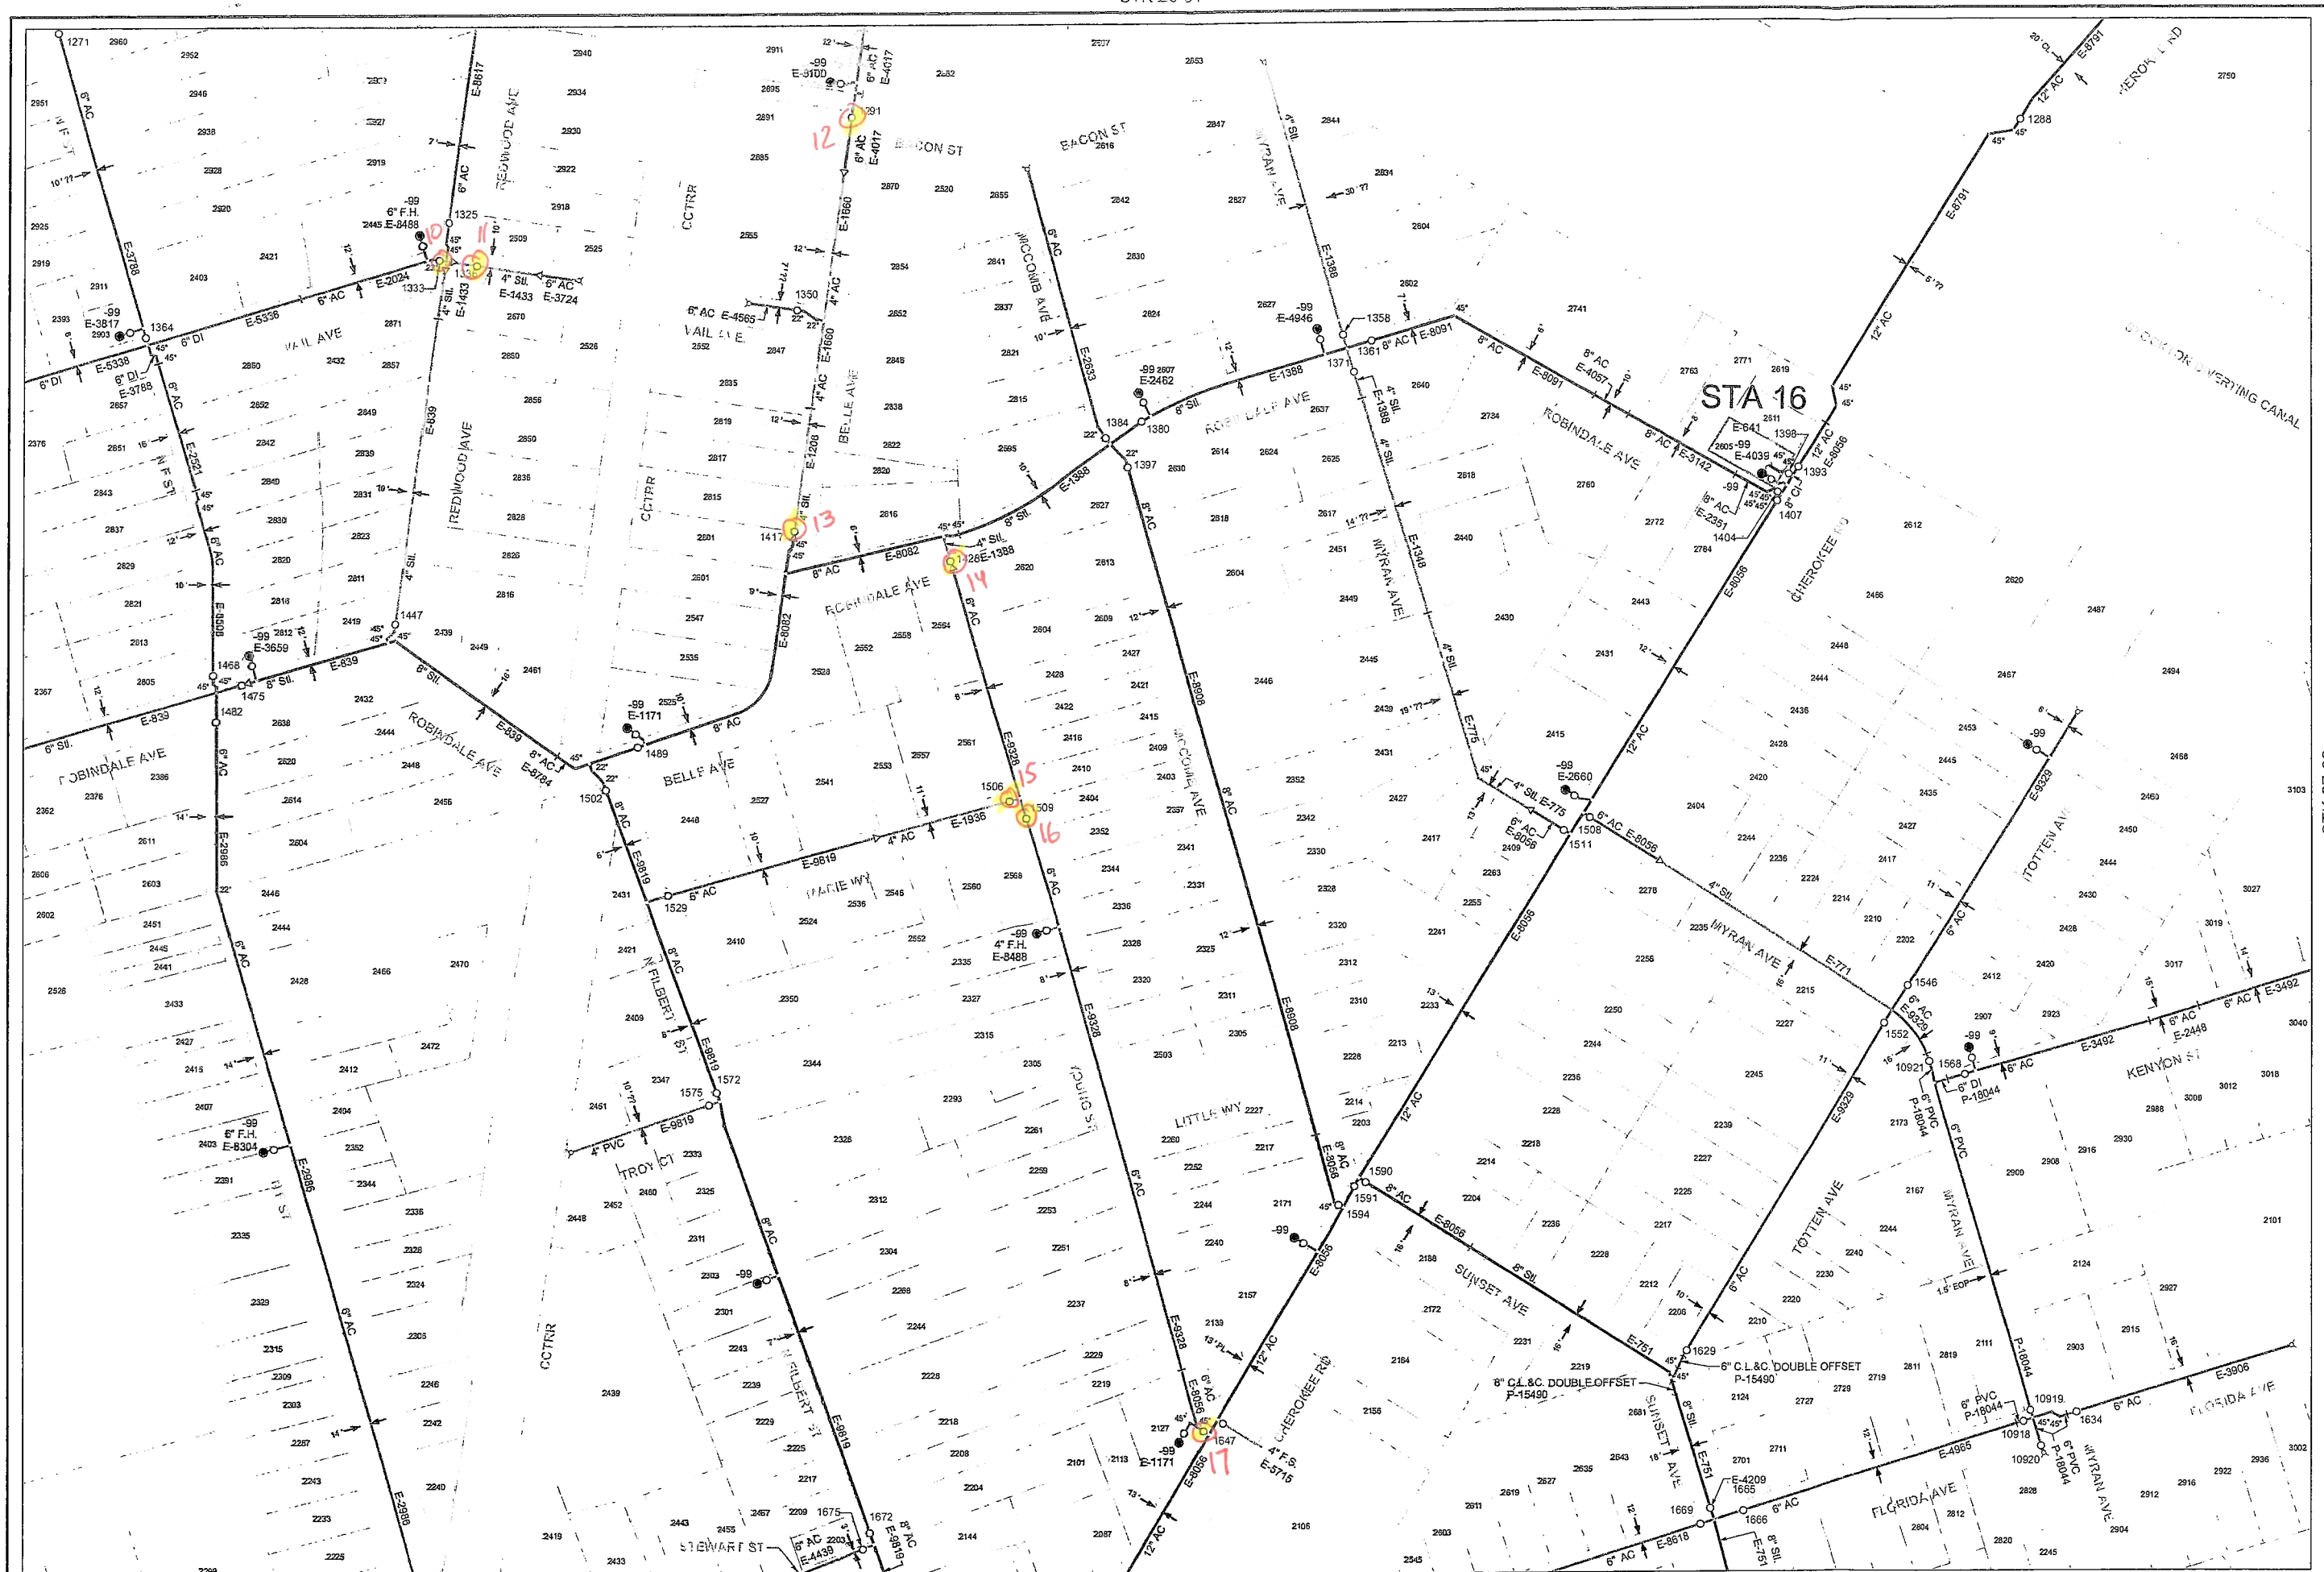

STK-27-32

ENGINEERING DEPARTMENT

CALIFORNIA WATER SERVICE CO.

GIS

STOCKTON DISTRICT
WATER SYSTEM

N

SCALE:
1" = 200'

Date of Issue:
July 2013

Plat Sheet:
STK-27-31

STK-28-31