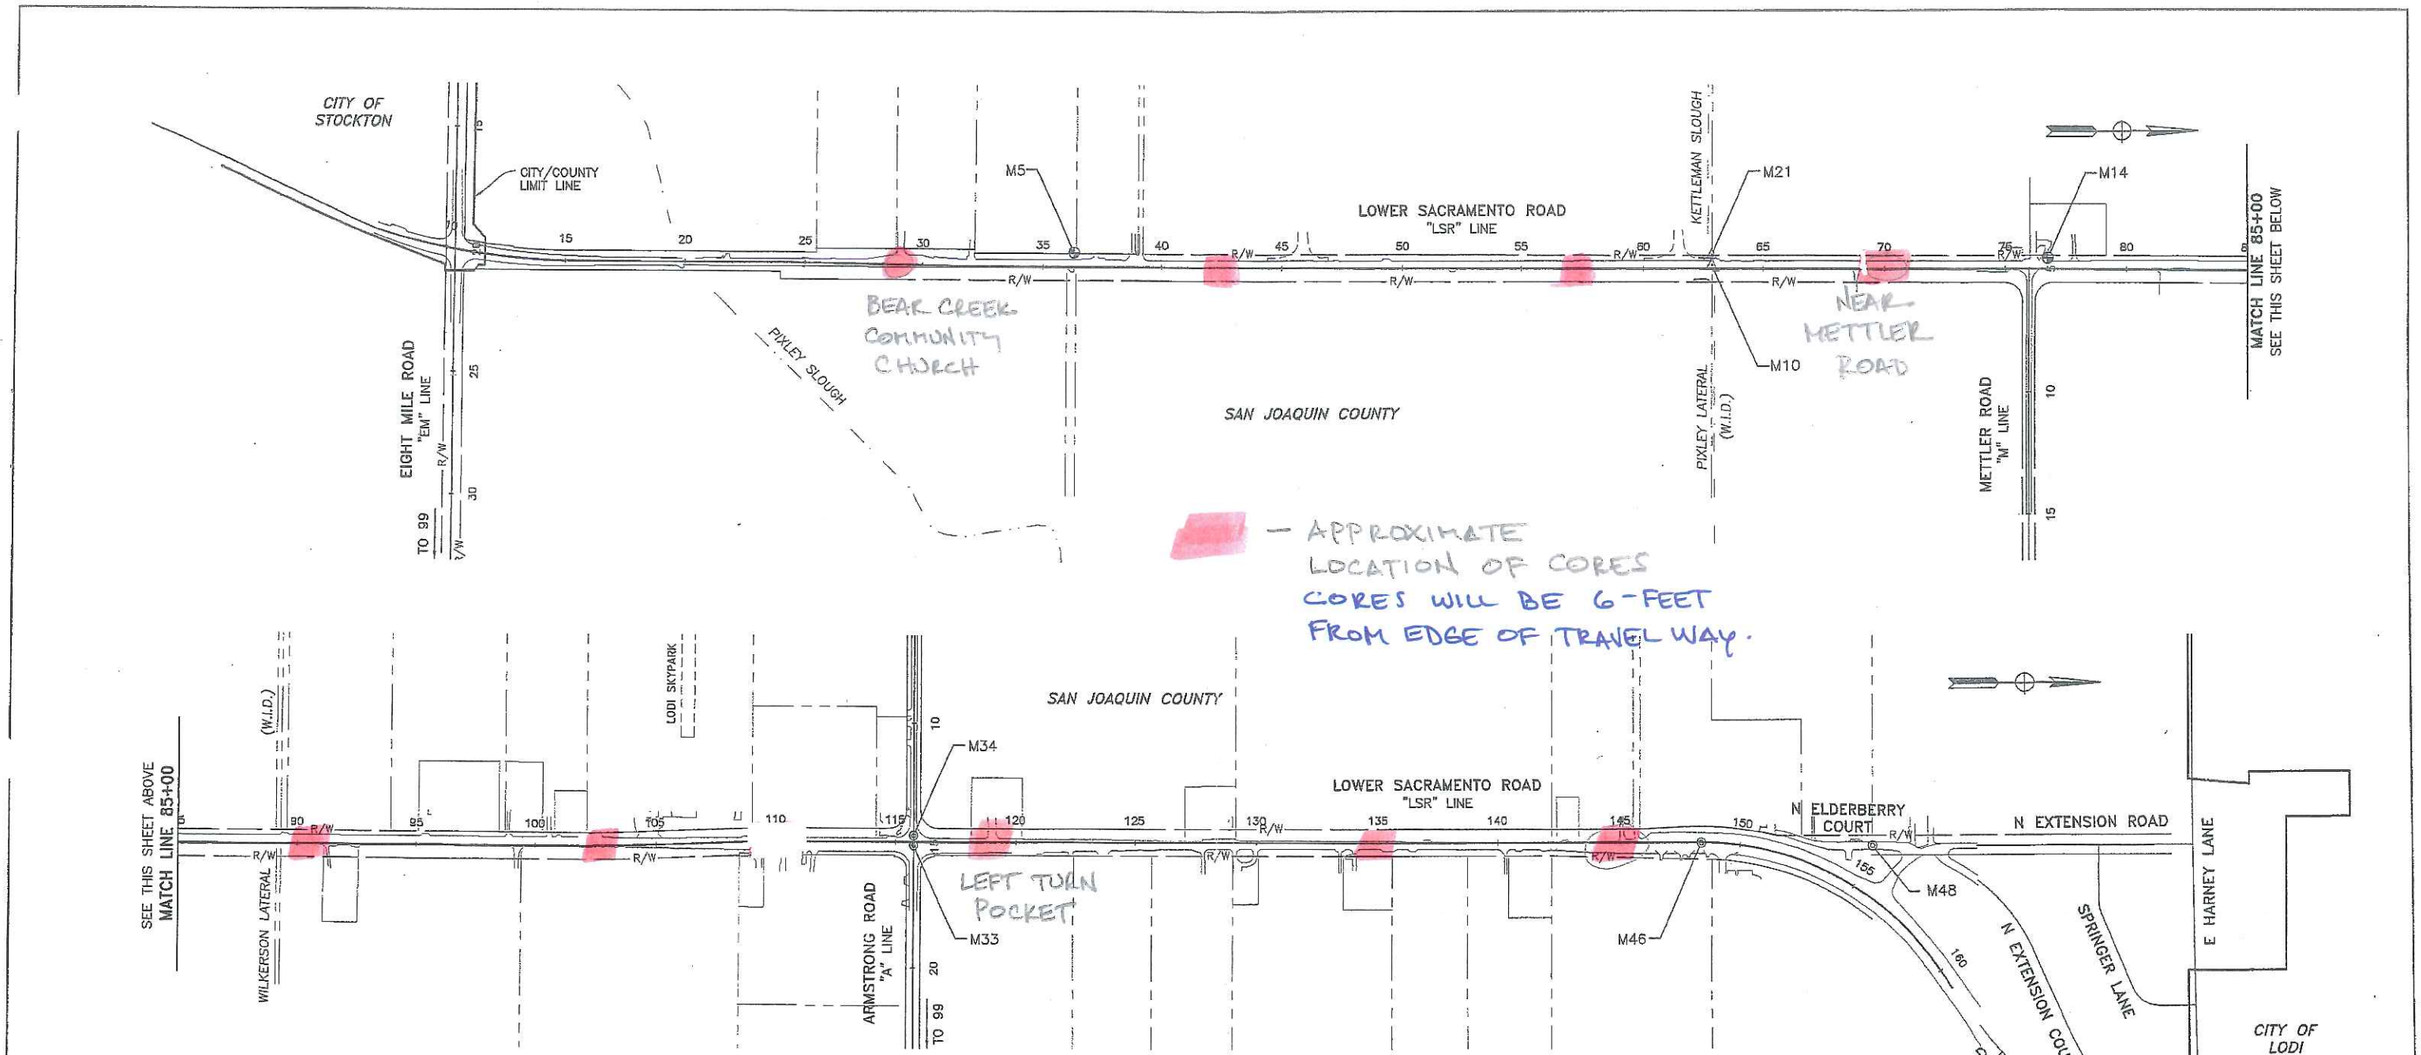

SURVEY CONTROL POINTS						
POINT No.	NORTHING	EASTING	ELEVATION	DESCRIPTION	"LSR" STATION	OFFSET
M5	2,211,161.230	6,328,303.360	22.12	2 ½" DISK "SJCO BM VU-15.5"	36+31.79	58.159 Lt
M10	2,213,817.505	6,328,368.9290	N/A	PK NAIL, NO TAG	62+88.51	14.999 Lt
M14	2,215,202.414	6,328,353.735	25.38	2 ½" DISK "SJCO BM VU-15.7"	76+73.18	44.237 Lt
M21	2,213,817.746	6,328,328.949	N/A	¾" IRON ROD, SJCO, MON BOX	62+88.38	54.980 Lt
M33	2,219,104.436	6,328,422.469	N/A	¾" IRON ROD, NO TAG, MON BOX	115+76.16	14.920 Rt
M34	2,219,104.871	6,328,382.557	N/A	¾" IRON ROD, WASHER, MON BOX	115+76.38	24.994 Lt
M46	2,222,365.610	6,328,426.595	N/A	3" DISK, NO STAMP, MON BOX	148+37.31	1.674 Rt
M48	2,223,071.185	6,328,445.575	N/A	3" DISK, NO STAMP, MON BOX	154+80.68	181.195 Lt

SOURCE: SIEGFRIED, 3244 BROOKSIDE ROAD, STOCKTON CA, (209) 943-2021, RECORD OF SURVEY, NOVEMBER 2009.

LEGEND

- BENCHMARK
- CONTROL POINT
- ℄ MONUMENT

BENCHMARK

SJCO VU-15.7 "BRASS DISK IN CONCRETE CYLINDER LOCATED ON THE WEST RIGHT OF WAY OF LOWER SACRAMENTO ROAD AT THE TEE INTERSECTION OF METTLER ROAD WEST 5 FEET FROM THE BRICK MAILBOX OF PROPERTY LOCATED AT 11633 LOWER SACRAMENTO ROAD

BASIS OF BEARINGS

THE CENTERLINE OF LOWER SACRAMENTO ROAD WHICH BEARS N00°29'00"E

DATUM

NGVD29

NOTE

CONTRACTOR SHALL EXERCISE DUE CAUTION AND CAREFULLY PRESERVE SURVEY BENCH MARKS, CONTROL POINTS, REFERENCE POINTS, AND ALL SURVEY STAKES. PAYMENT SHALL BE CONSIDERED TO BE INCLUDED IN VARIOUS ITEMS OF WORK.

SC-1

PARSONS BRINCKERHOFF
2329 Gateway Oaks Drive
SACRAMENTO, CALIFORNIA 95833
Tele: 916-567-2500
Fax 916-925-3517

REGISTERED PROFESSIONAL ENGINEER
Ryan Yoshimura
No. C 77483
Exp. 06/30/15
CIVIL
STATE OF CALIFORNIA

DEPARTMENT OF PUBLIC WORKS
SAN JOAQUIN COUNTY, CALIFORNIA

DRAWN BY	DATE	PROJECT ENGINEER	DATE	CHECKED	DATE						
A. MacGREGOR	6/14	R. YOSHIMURA	6/14	C. K. HOLT	6/14	1" ON ORIGINAL SCALE DRAWING ADJUST SCALED DIMENSIONS IF THIS DOES NOT SCALE AT 1"	COUNTY OF SAN JOAQUIN	SCALE: 1"=300' (0 300 600)	SURVEY CONTROL SHEET	LOWER SACRAMENTO ROAD IMPROVEMENTS EIGHT MILE ROAD TO SOUTH OF HARNEY CURVE	SHEET NO. 3 / TOTAL SHEETS 87
R. TORADO	6/14										

T:\12446A-Low...
A:\SHEET\12446A-02-SURVEY_CONTROL.dwg 6-13-14 03:29:16 PM