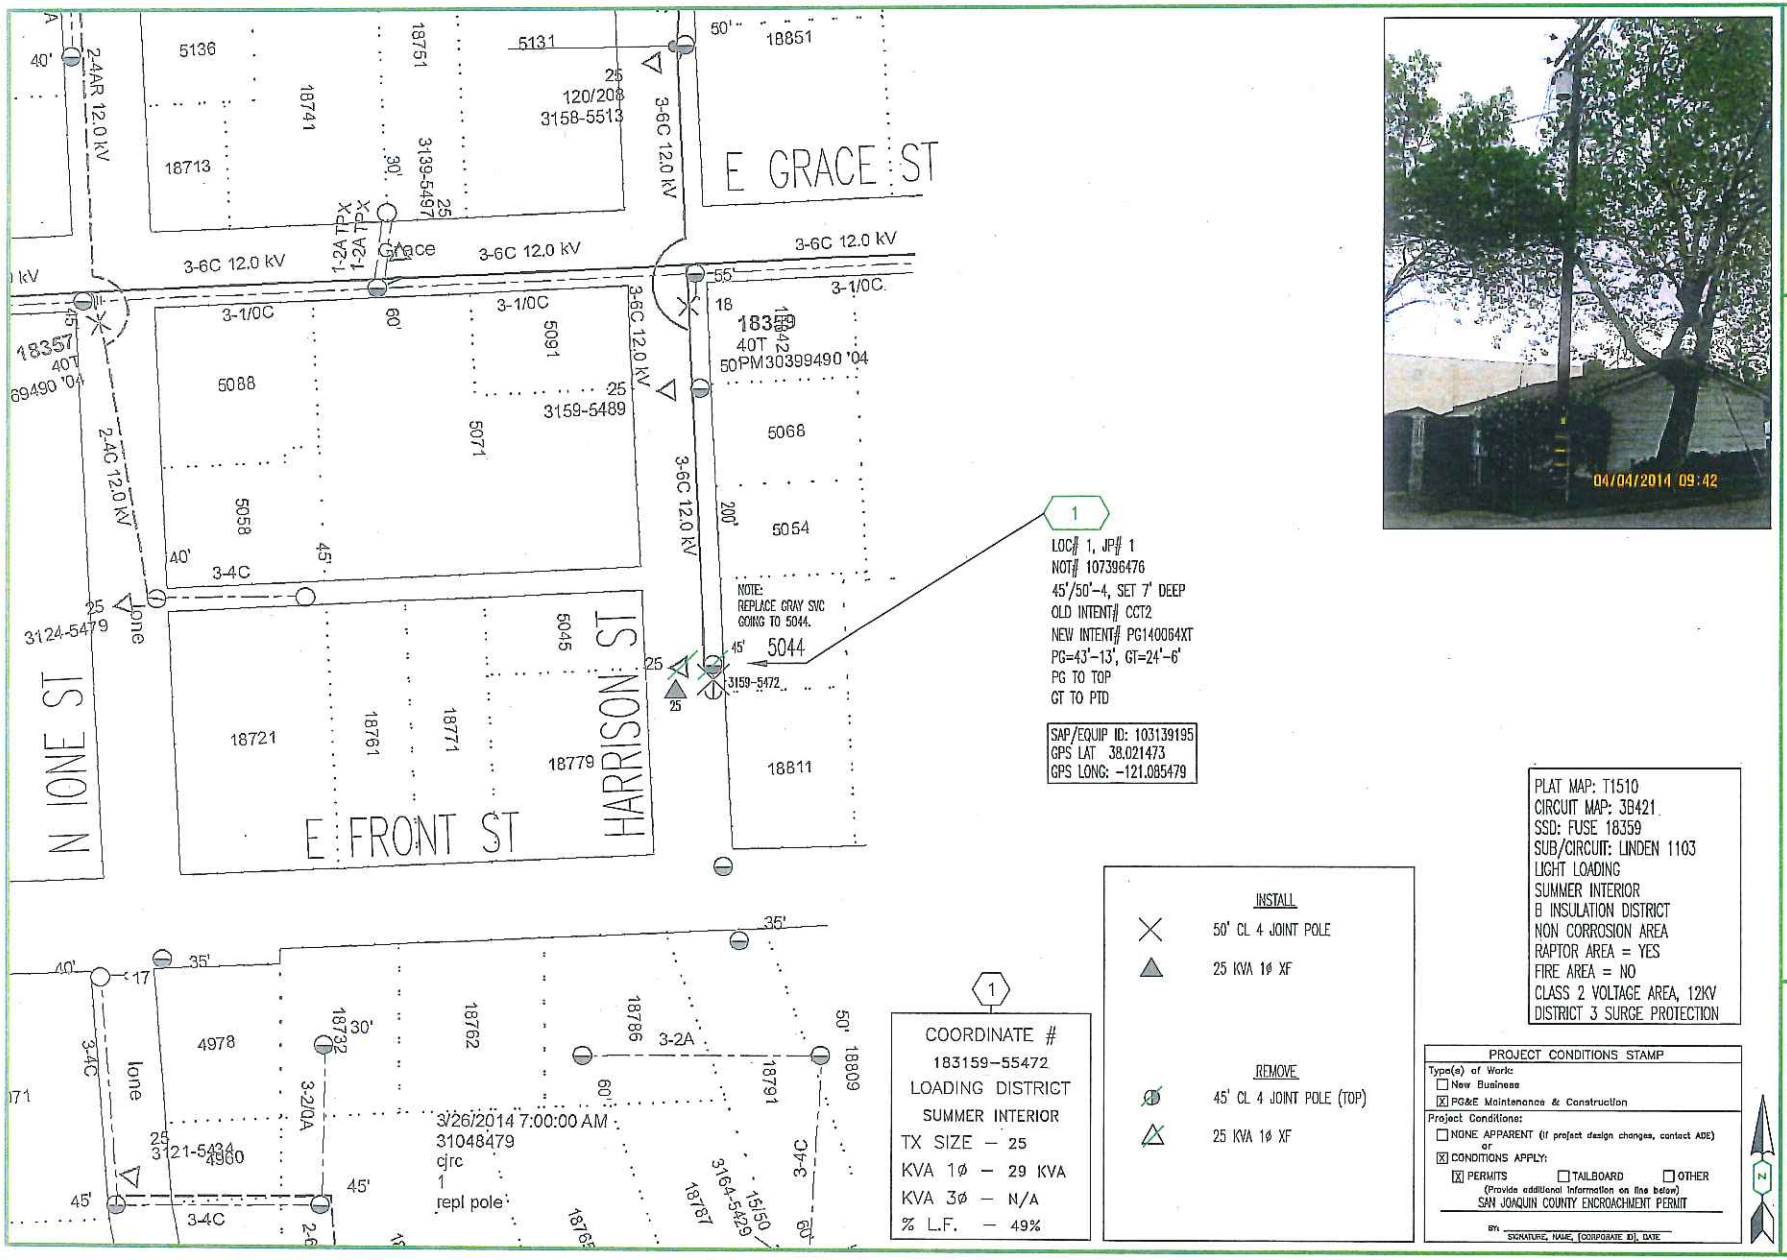

1

LOC# 1, JP# 1
NOT# 107396476
45'/50'-4, SET 7' DEEP
OLD INTENT# CCT2
NEW INTENT# PG140064XT
PG=43'-13', GT=24'-6'
PG TO TOP
GT TO PTD

SAP/EQUIP ID: 103139195
GPS LAT 38.021473
GPS LONG: -121.085479

1

COORDINATE #
183159-55472
LOADING DISTRICT
SUMMER INTERIOR
TX SIZE – 25
KVA 1ø – 29 KVA
KVA 3ø – N/A
% L.F. – 49%

INSTALL
50' CL 4 JOINT POLE
25 KVA 1ø XF

REMOVE
45' CL 4 JOINT POLE (TOP)
25 KVA 1ø XF

PLAT MAP: T1510
CIRCUIT MAP: 3B421
SSD: FUSE 18359
SUB/CIRCUIT: LINDEN 1103
LIGHT LOADING
SUMMER INTERIOR
B INSULATION DISTRICT
NON CORROSION AREA
RAPTOR AREA = YES
FIRE AREA = NO
CLASS 2 VOLTAGE AREA, 12KV
DISTRICT 3 SURGE PROTECTION

PROJECT CONDITIONS STAMP
Type(s) of Work:
☐ New Business
☒ PG&E Maintenance & Construction
Project Conditions:
☐ NONE APPARENT (if project design changes, contact ADE)
or
☒ CONDITIONS APPLY:
☒ PERMITS ☐ TAILBOARD ☐ OTHER
(Provide additional information on line below)
SAN JOAQUIN COUNTY ENCROACHMENT PERMIT
BY: SIGNATURE, NAME, [CORPORATE ID], DATE

REPLACE 1 POLE

5045 HARRISON ST
LINDEN
PM 31036463 / NOT# 107396476

PACIFIC GAS AND ELECTRIC COMPANY

CO:	
SD:	
NOTIF.: 107396476	
OTHER:	
SHT: 1 OF 1	SHEETS
PM: 31036463	REV.

EST: JRX 916-760-9828	
ADE: SJKA 916-760-1954	
SUPV: BXST 916-760-5360	
REP: KDV2 209-942-1622	
PLNR: N/A	
SCALE: NTS	DATE: 4/9/14

5025 Harrison St, Linden, CA

Sign in

My places

St

nearby more

aps Labs - Help
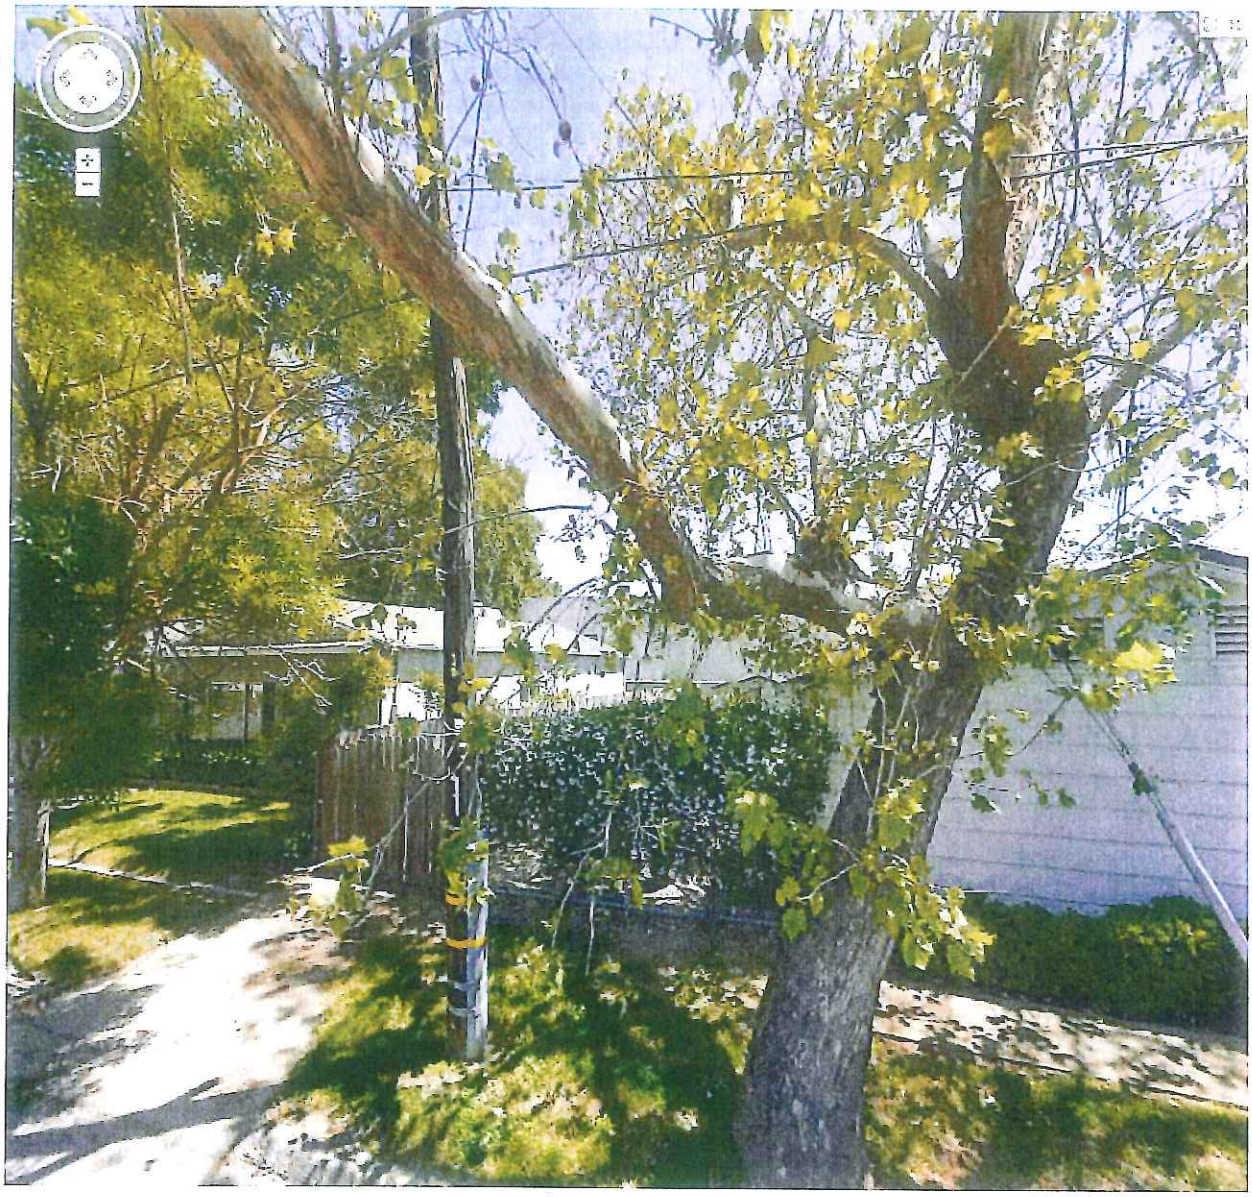
l4 Google - Terms of Use - Privacy