STK-28-31

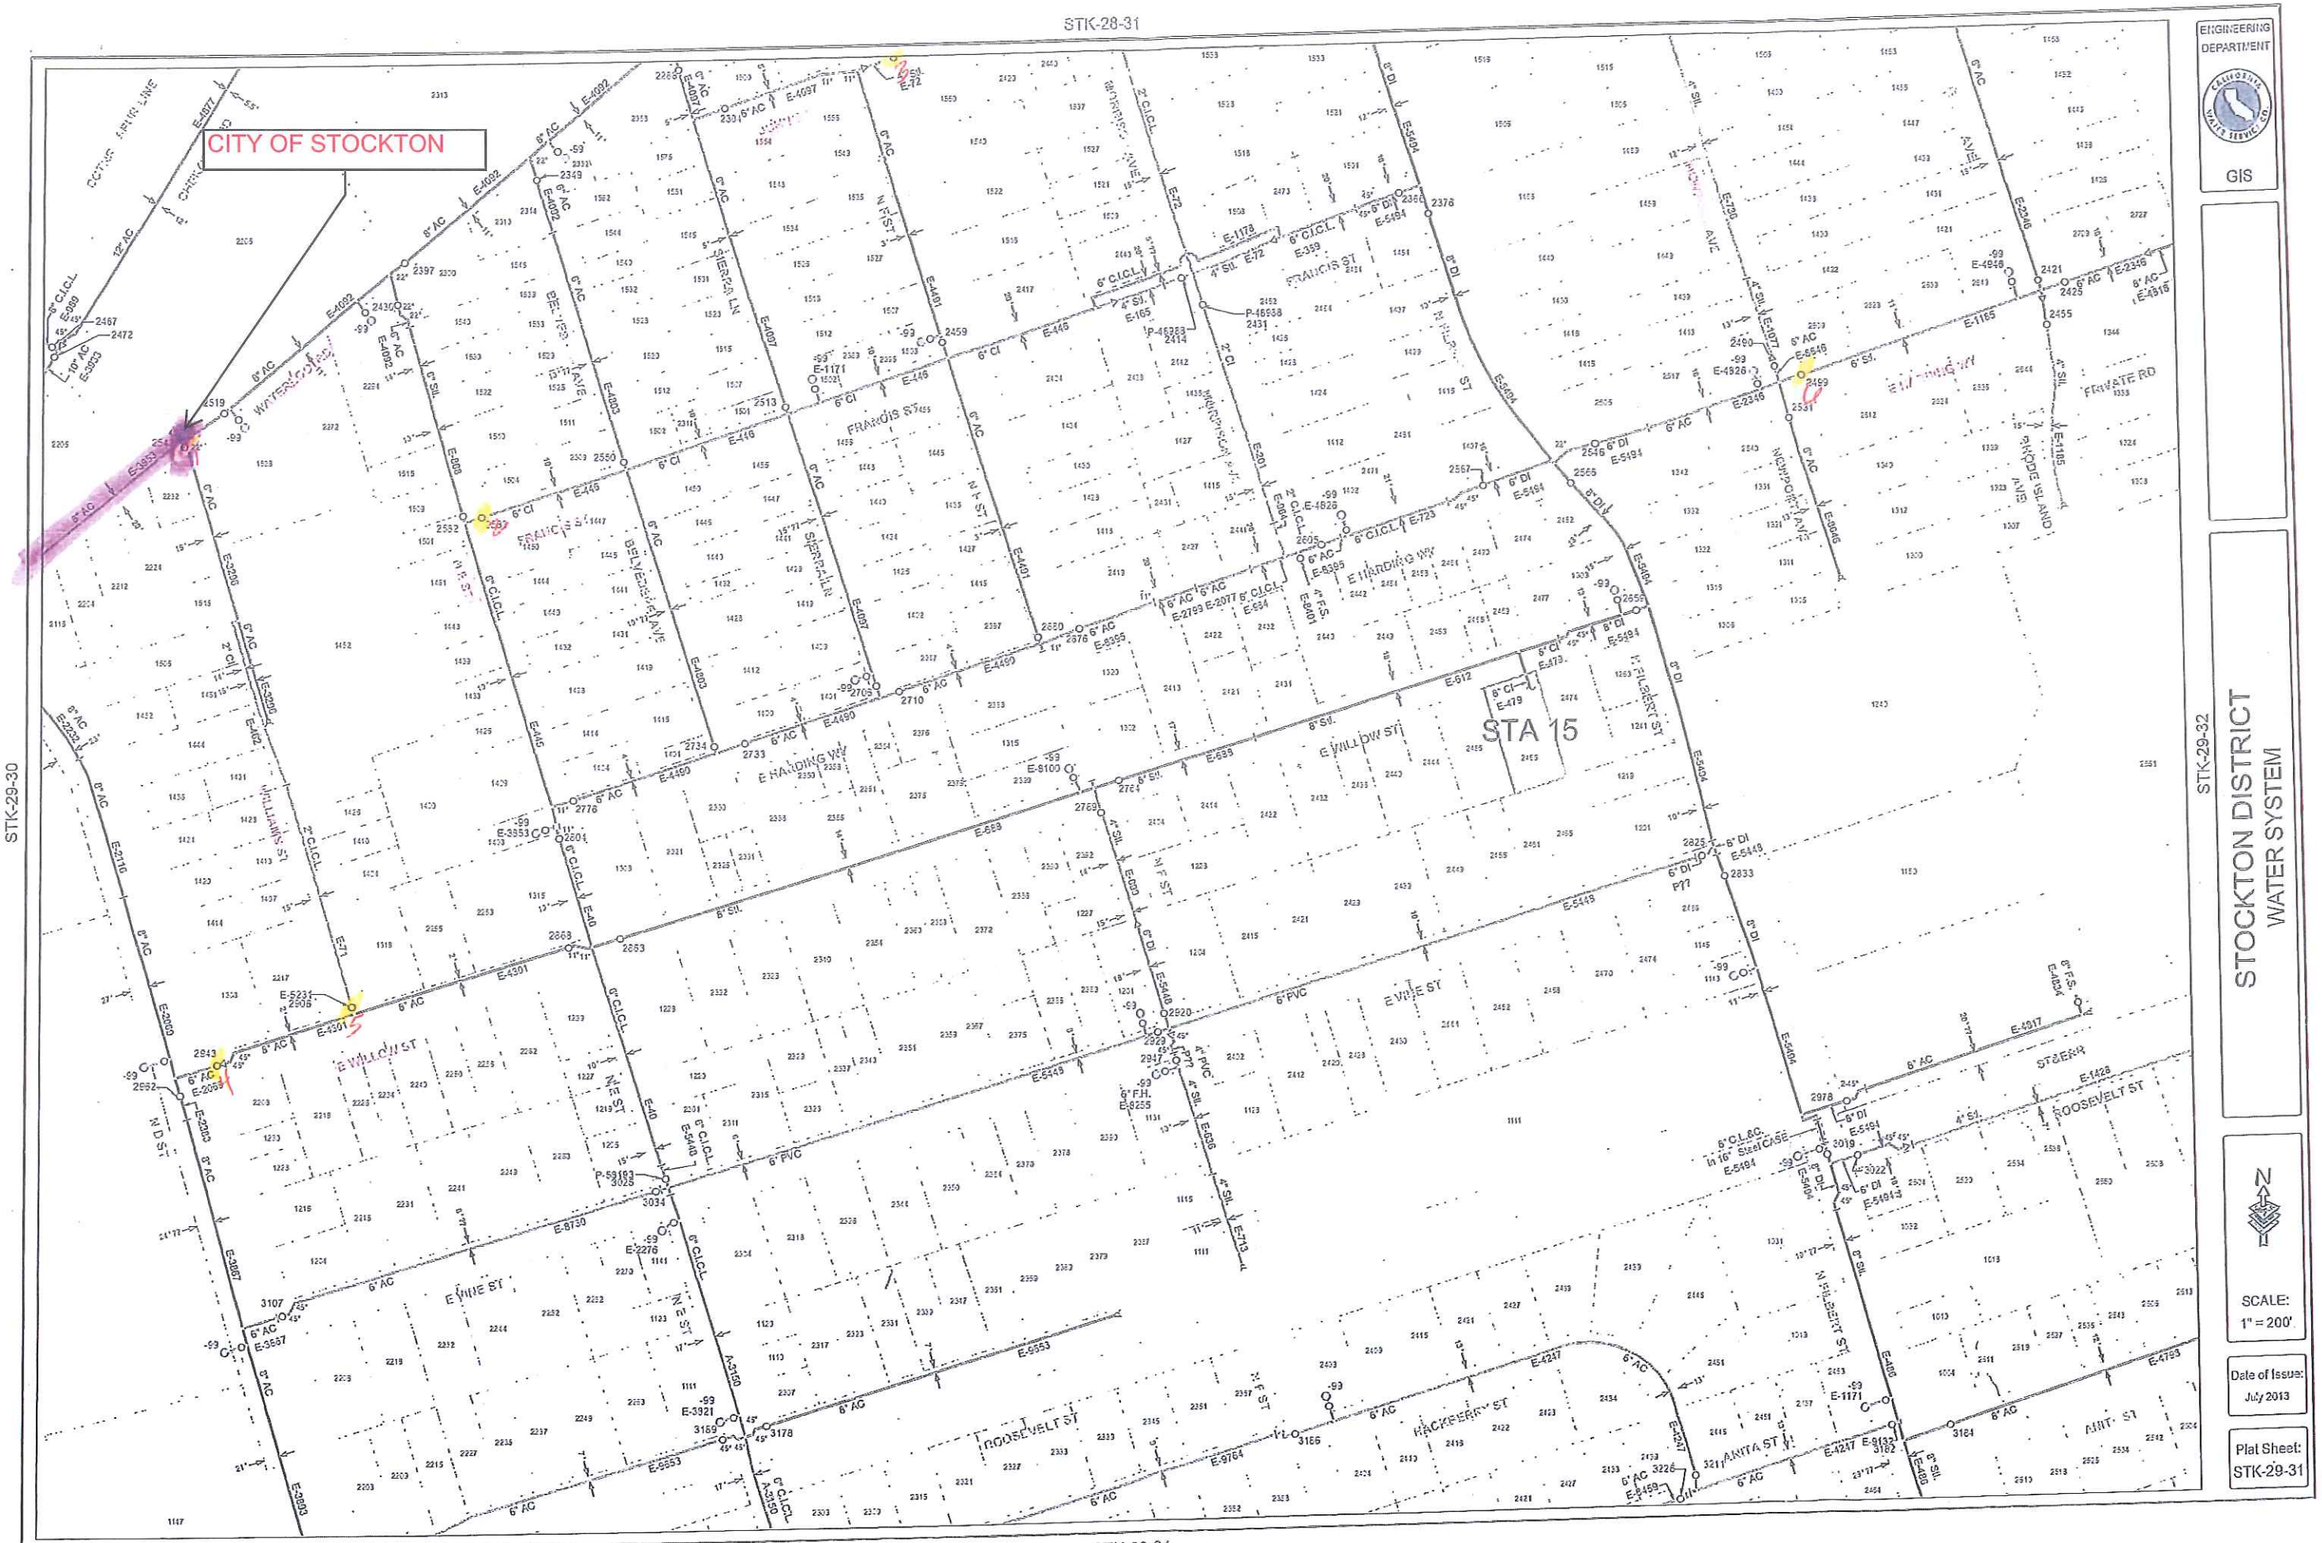

ENGINEERING DEPARTMENT

CALIFORNIA WATER SERVICE CO.

GIS

STOCKTON DISTRICT
WATER SYSTEM

N

SCALE:
1" = 200'

Date of Issue:
July 2013

Plat Sheet:
STK-29-31

STK-28-32

ENGINEERING DEPARTMENT

CALIFORNIA WATER SERVICE CO.

GIS

STOCKTON DISTRICT
WATER SYSTEM

STK-29-31

STK-29-33

SCALE:
1" = 200'

Date of Issue:
July 2013

Plat Sheet:
STK-29-32

STK-30-32