VICINITY MAP

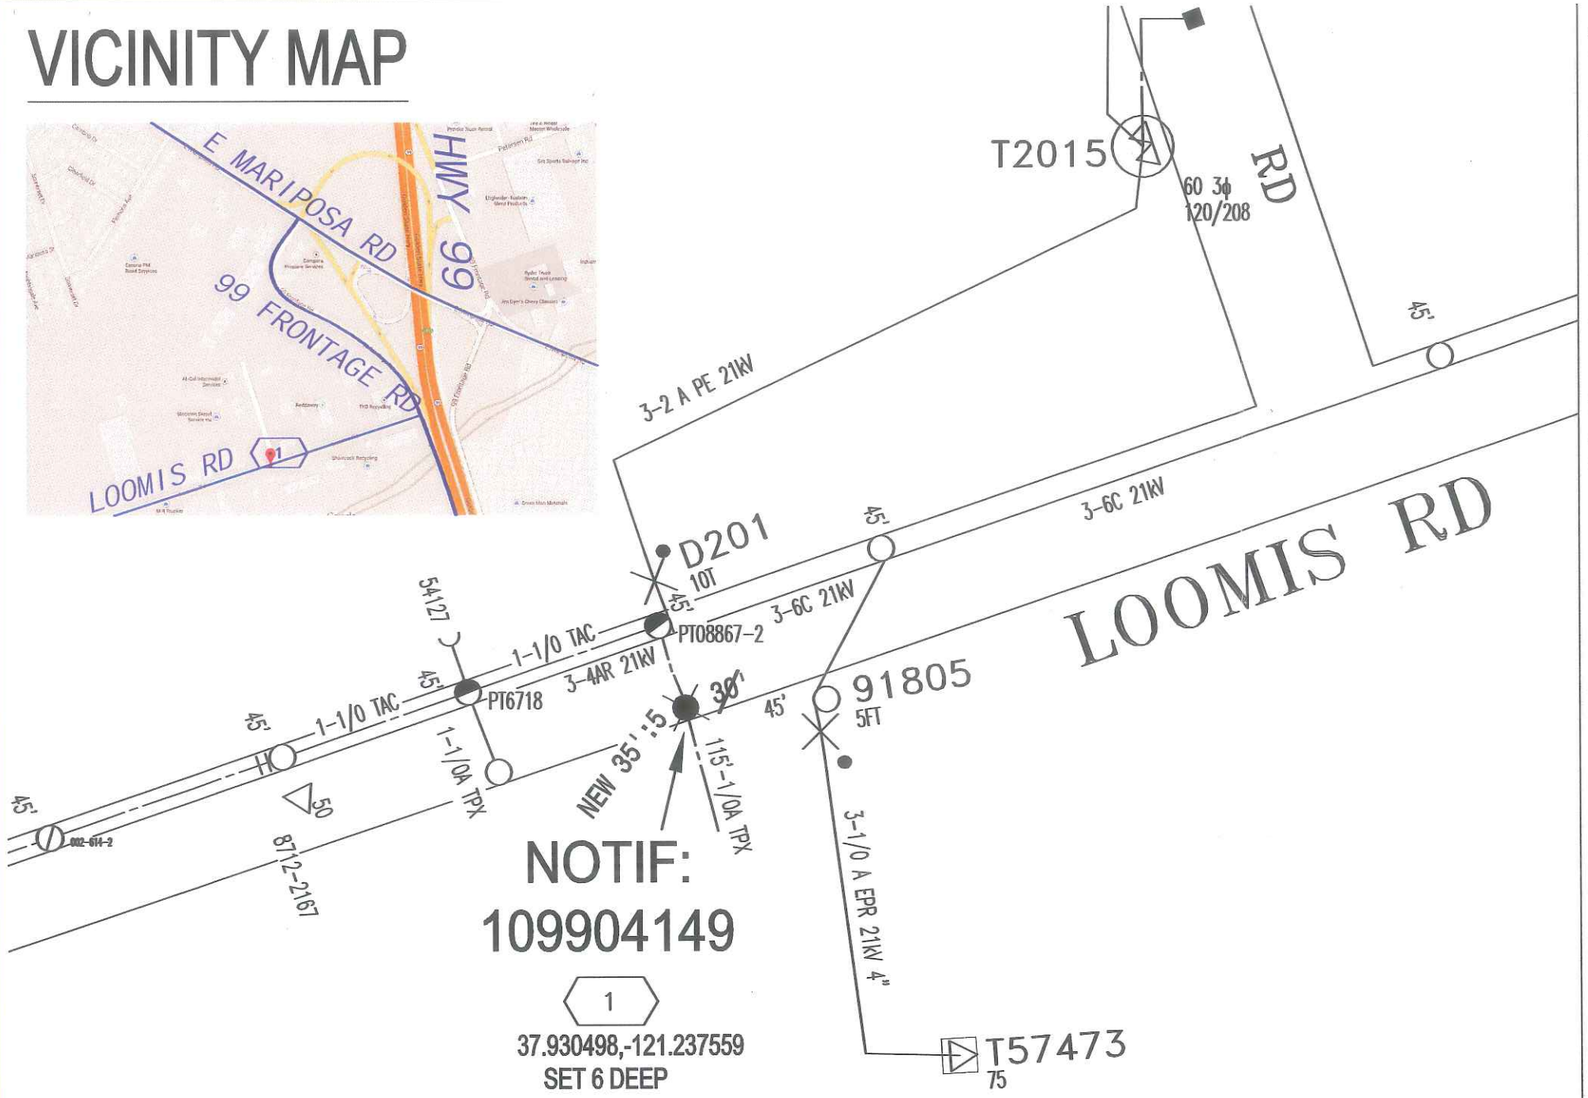

JOB NOTES FOR LOC-1:
- REPLACE ONE 30' PT SOLELY OWNED POLE WITH NEW 30':5 JOINTLY OWNED
- SET POLE 1' DEEPER TO BE 6'
- SET POLE IN SAME HOLE DUE TO PT RISER
- TRANSFER SECONDARY SERVICE CABLE

PERMIT NOTES:
- ENCROACHMENT PERMIT REQUIRED FOR PG TO DO WORK.
- TCP AND FLAGGING REQUIRED

JOINT POLE NOTES:
- PT TO TD POLE
- PG TO ABANDON POLE FOR PT TO REMOVE
- NEW JOINT POLE INTENT #150069XT

RAPTOR CONSTRUCTION

N

12KV - LIGHT LOADING
DIST. PLAT MAP: V1211
SUB: WEBER - BANK 6
CIRCUIT: 163481109
CIRCUIT MAP: 3B342
S/S DEVICE: FUSE 77513
'B' INSULATION / NON CORROSION
CLASS 2 AREA / FIRE AREA: LRA
RCZ: YES / SURGE DIST: 3

ESTIMATOR:	SUPERVISOR:
MARCELINO SAMAGUEY (925) 327-0990	CHARLES MADISON (916)760-1954
ADE: DAN CHAVIS (916) 760-2983	JOB OWNER KIMBERLY VAN FLEET (209) 942-1622

PROJECT CONDITIONS STAMP

Type(s) of Work:
- [ ] New Business
- [x] PG&E Maintenance & Construction

Project Conditions:
- [ ] NONE APPARENT (if project design changes, contact ADE)

or
- [x] CONDITIONS APPLY:
  - [x] PERMITS [ ] TAILBOARD [ ] OTHER

(Provide additional information on line below)

REFER TO DM3 AND SUPPORTING DOC IN CONST. PACKAGE

BY: MARCELINO SAMAGUEY 04/10/2015
SIGNATURE, NAME, [CORPORATE ID], DATE

Underground Service Alert

CALL BEFORE YOU DIG

Call: TOLL FREE
811

TWO WORKING DAYS BEFORE YOU DIG

NO GAS CONFLICTS FOR THIS PROJECT
GAS PLATS: 3005H7

FIRE AREA NON-EXEMPT EQUIPMENT STAMP

Identify the Subject Pole Fire Area District (per Doc. #072148 and Utility Bulletin TD-2301B-004):

- [ ] FRA [ ] SRA [x] LRA
- [ ] OWF [ ] UWF

Per the Power Line Fire Prevention Field Guide, the equipment being installed is:

- [ ] Exempt [ ] Non-Exempt [x] N/A
- [ ] If Installing Non-Exempt Equipment in a Fire Area, verify in SAP that the the CN-25 has been activated.

By: MARCELINO SAMAGUEY 04/10/2015
Signature, Name [Corp ID], Date

CO:
SD:
NOTIF.: 109904149
OTHER: SAP# N/A
SHT: 1 OF 1 SHEETS
PM: 31123881
REV. 0

CONSTRUCTION DRAWING
REPLACE DETERIORATED POLE
2940 LOOMIS RD
STOCKTON CA 95205
PACIFIC GAS AND ELECTRIC COMPANY

EST: MARCELINO SAMAGUEY
ADE: DAN CHAVIS
SUPV: CHARLES MADISON
REP: KIMBERLY VAN FLEET
PLNR:
SCALE: N.T.S.
DATE: 4/10/2015