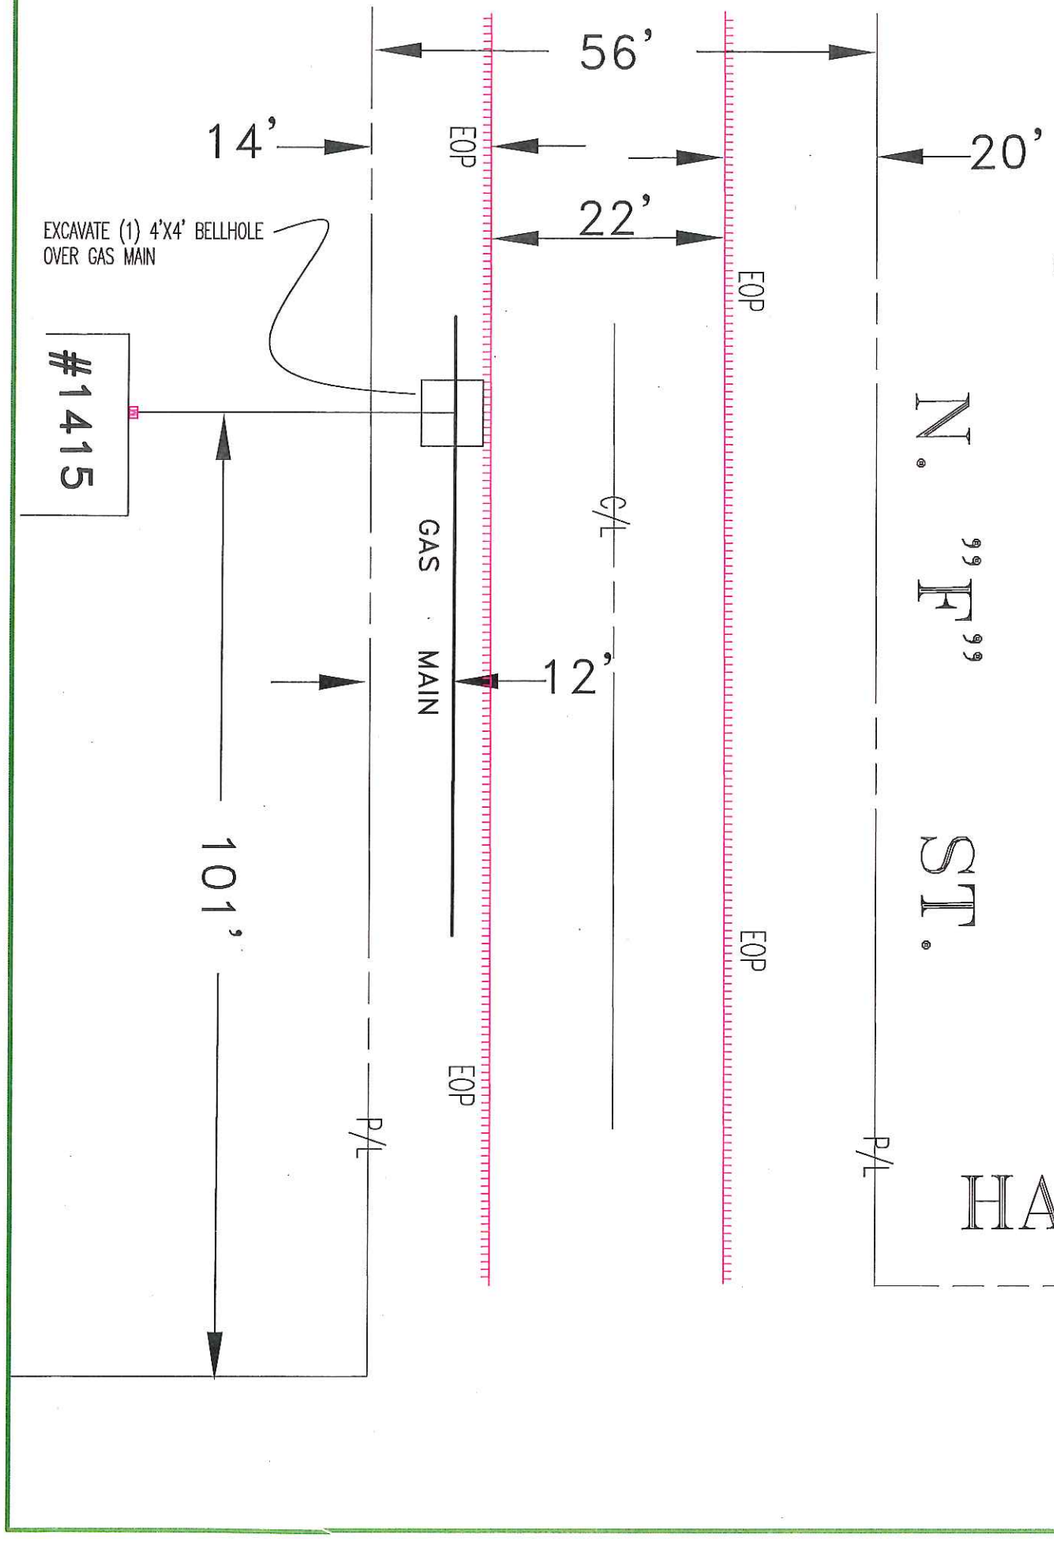

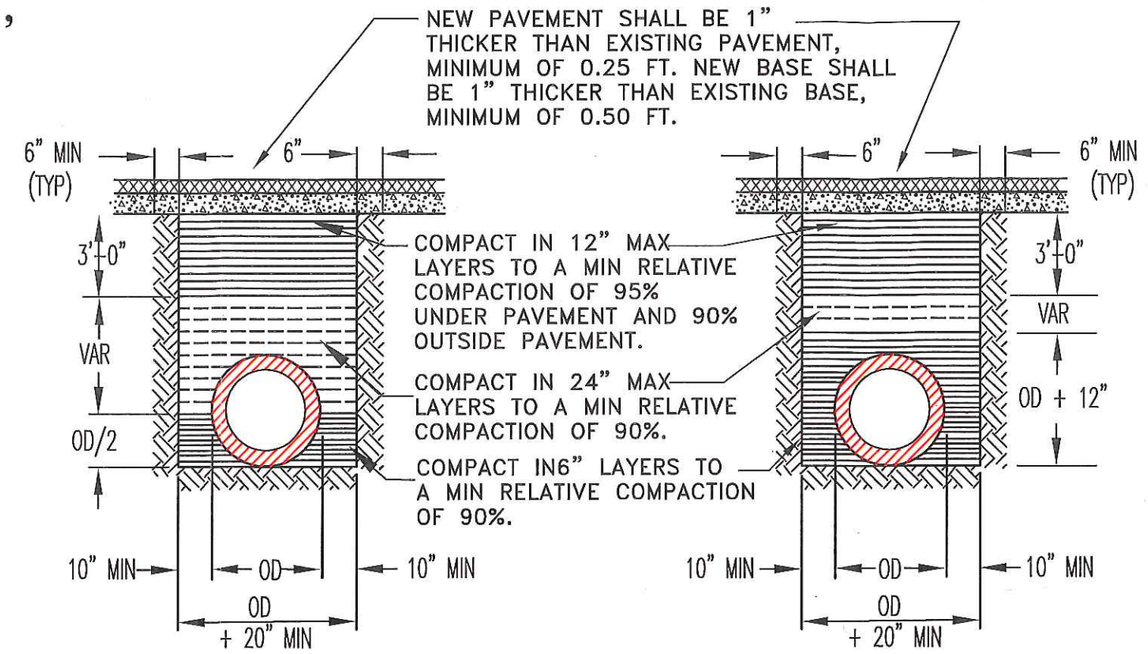

RIGID CONDUIT

FLEXIBLE CONDUIT

CO:	
SD:	
NOTIF.: 110510074	
OTHER:	
SHT: 1 OF 1	SHEETS
PM: 31178970	REV.

PERMIT SKETCH

1415 N. "F" ST.
SAN JOAQUIN COUNTY

PACIFIC GAS AND ELECTRIC COMPANY

PG&E

EST: RDGO	
ADE: CDL8	
SUPV: SGF4	
REP: ANY3	
PLNR: DCR5	
SCALE: N/A	DATE: 9/28/2015