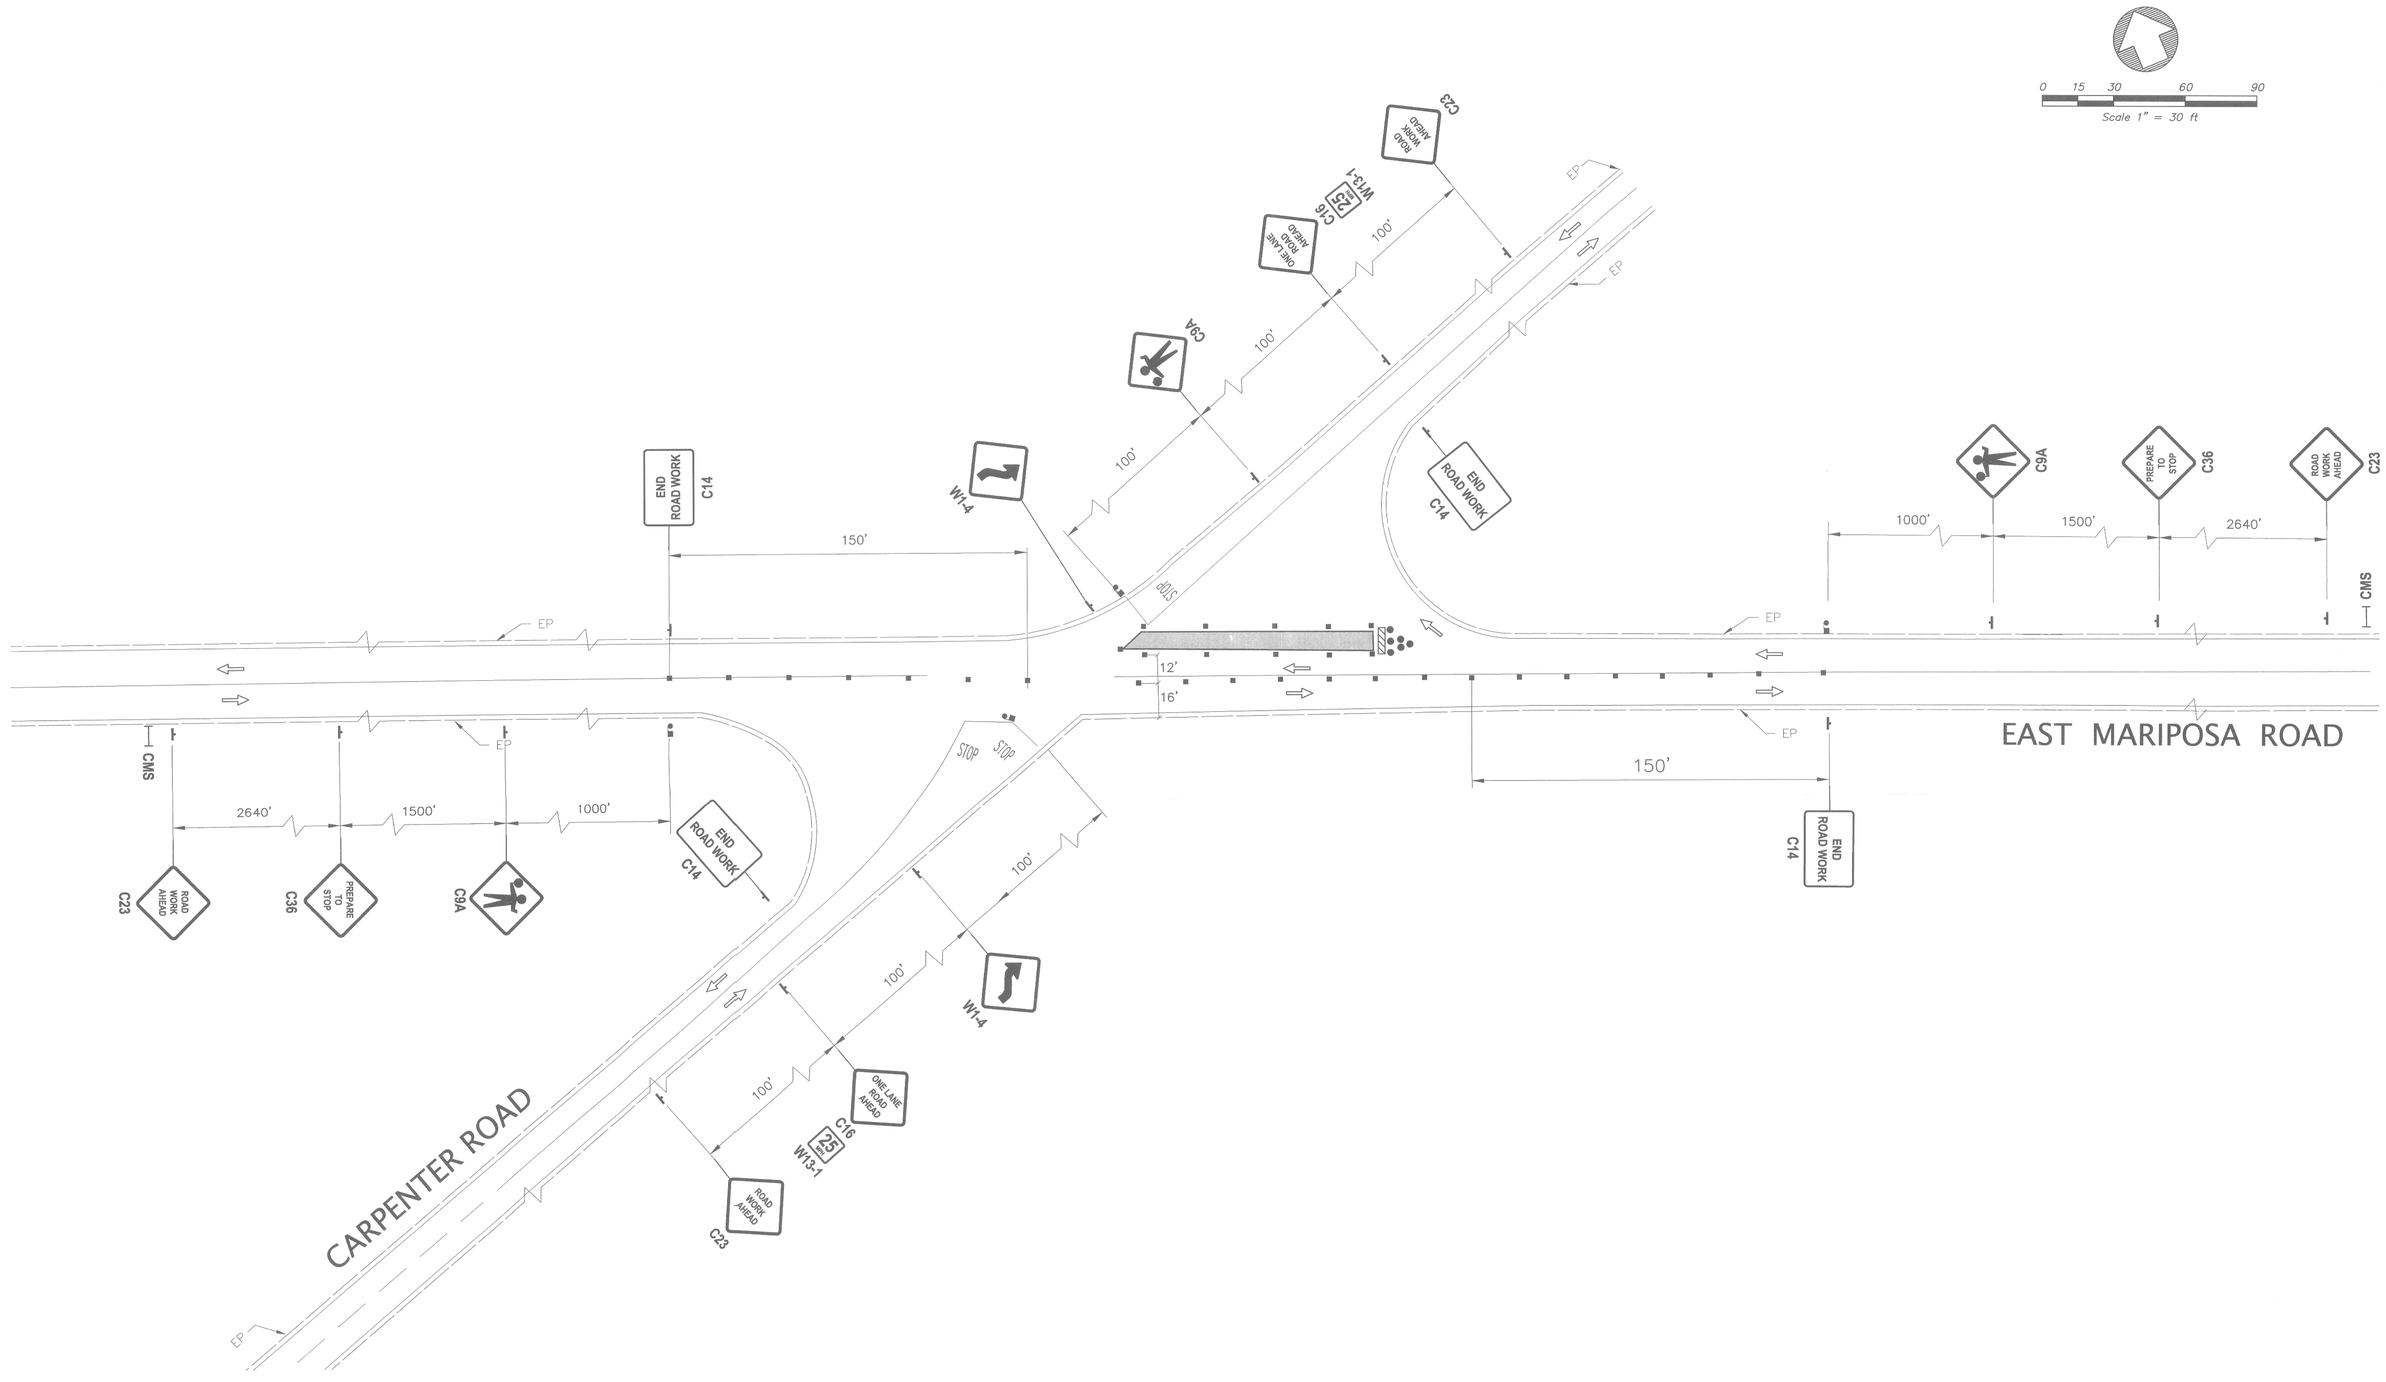

NO.	REVISION	BY	NO.	REVISION	BY
△			△		
△			△		
△			△		
△			△		
△			△		

KIER & WRIGHT
CIVIL ENGINEERS & SURVEYORS, INC.
1233 Quarry Lane, Suite 145 (925) 249-6555
Pleasanton, California 94566 Fax (925) 249-6563

STOCKTON, CALIFORNIA

TRAFFIC CONTROL PLAN
EAST MARIPOSA ROAD AND CARPENTER ROAD INTERSECTION
PHASE 4

DATE	DEC., 2009
SCALE	1" = 30'
DESIGNER	MK
JOB NO.	A07567-42
SHEET	C4.0
OF	- SHEETS

Z:\2007\A07567\A07567-traffic control.dwg 12/29/2009 11:48:14 AM PST