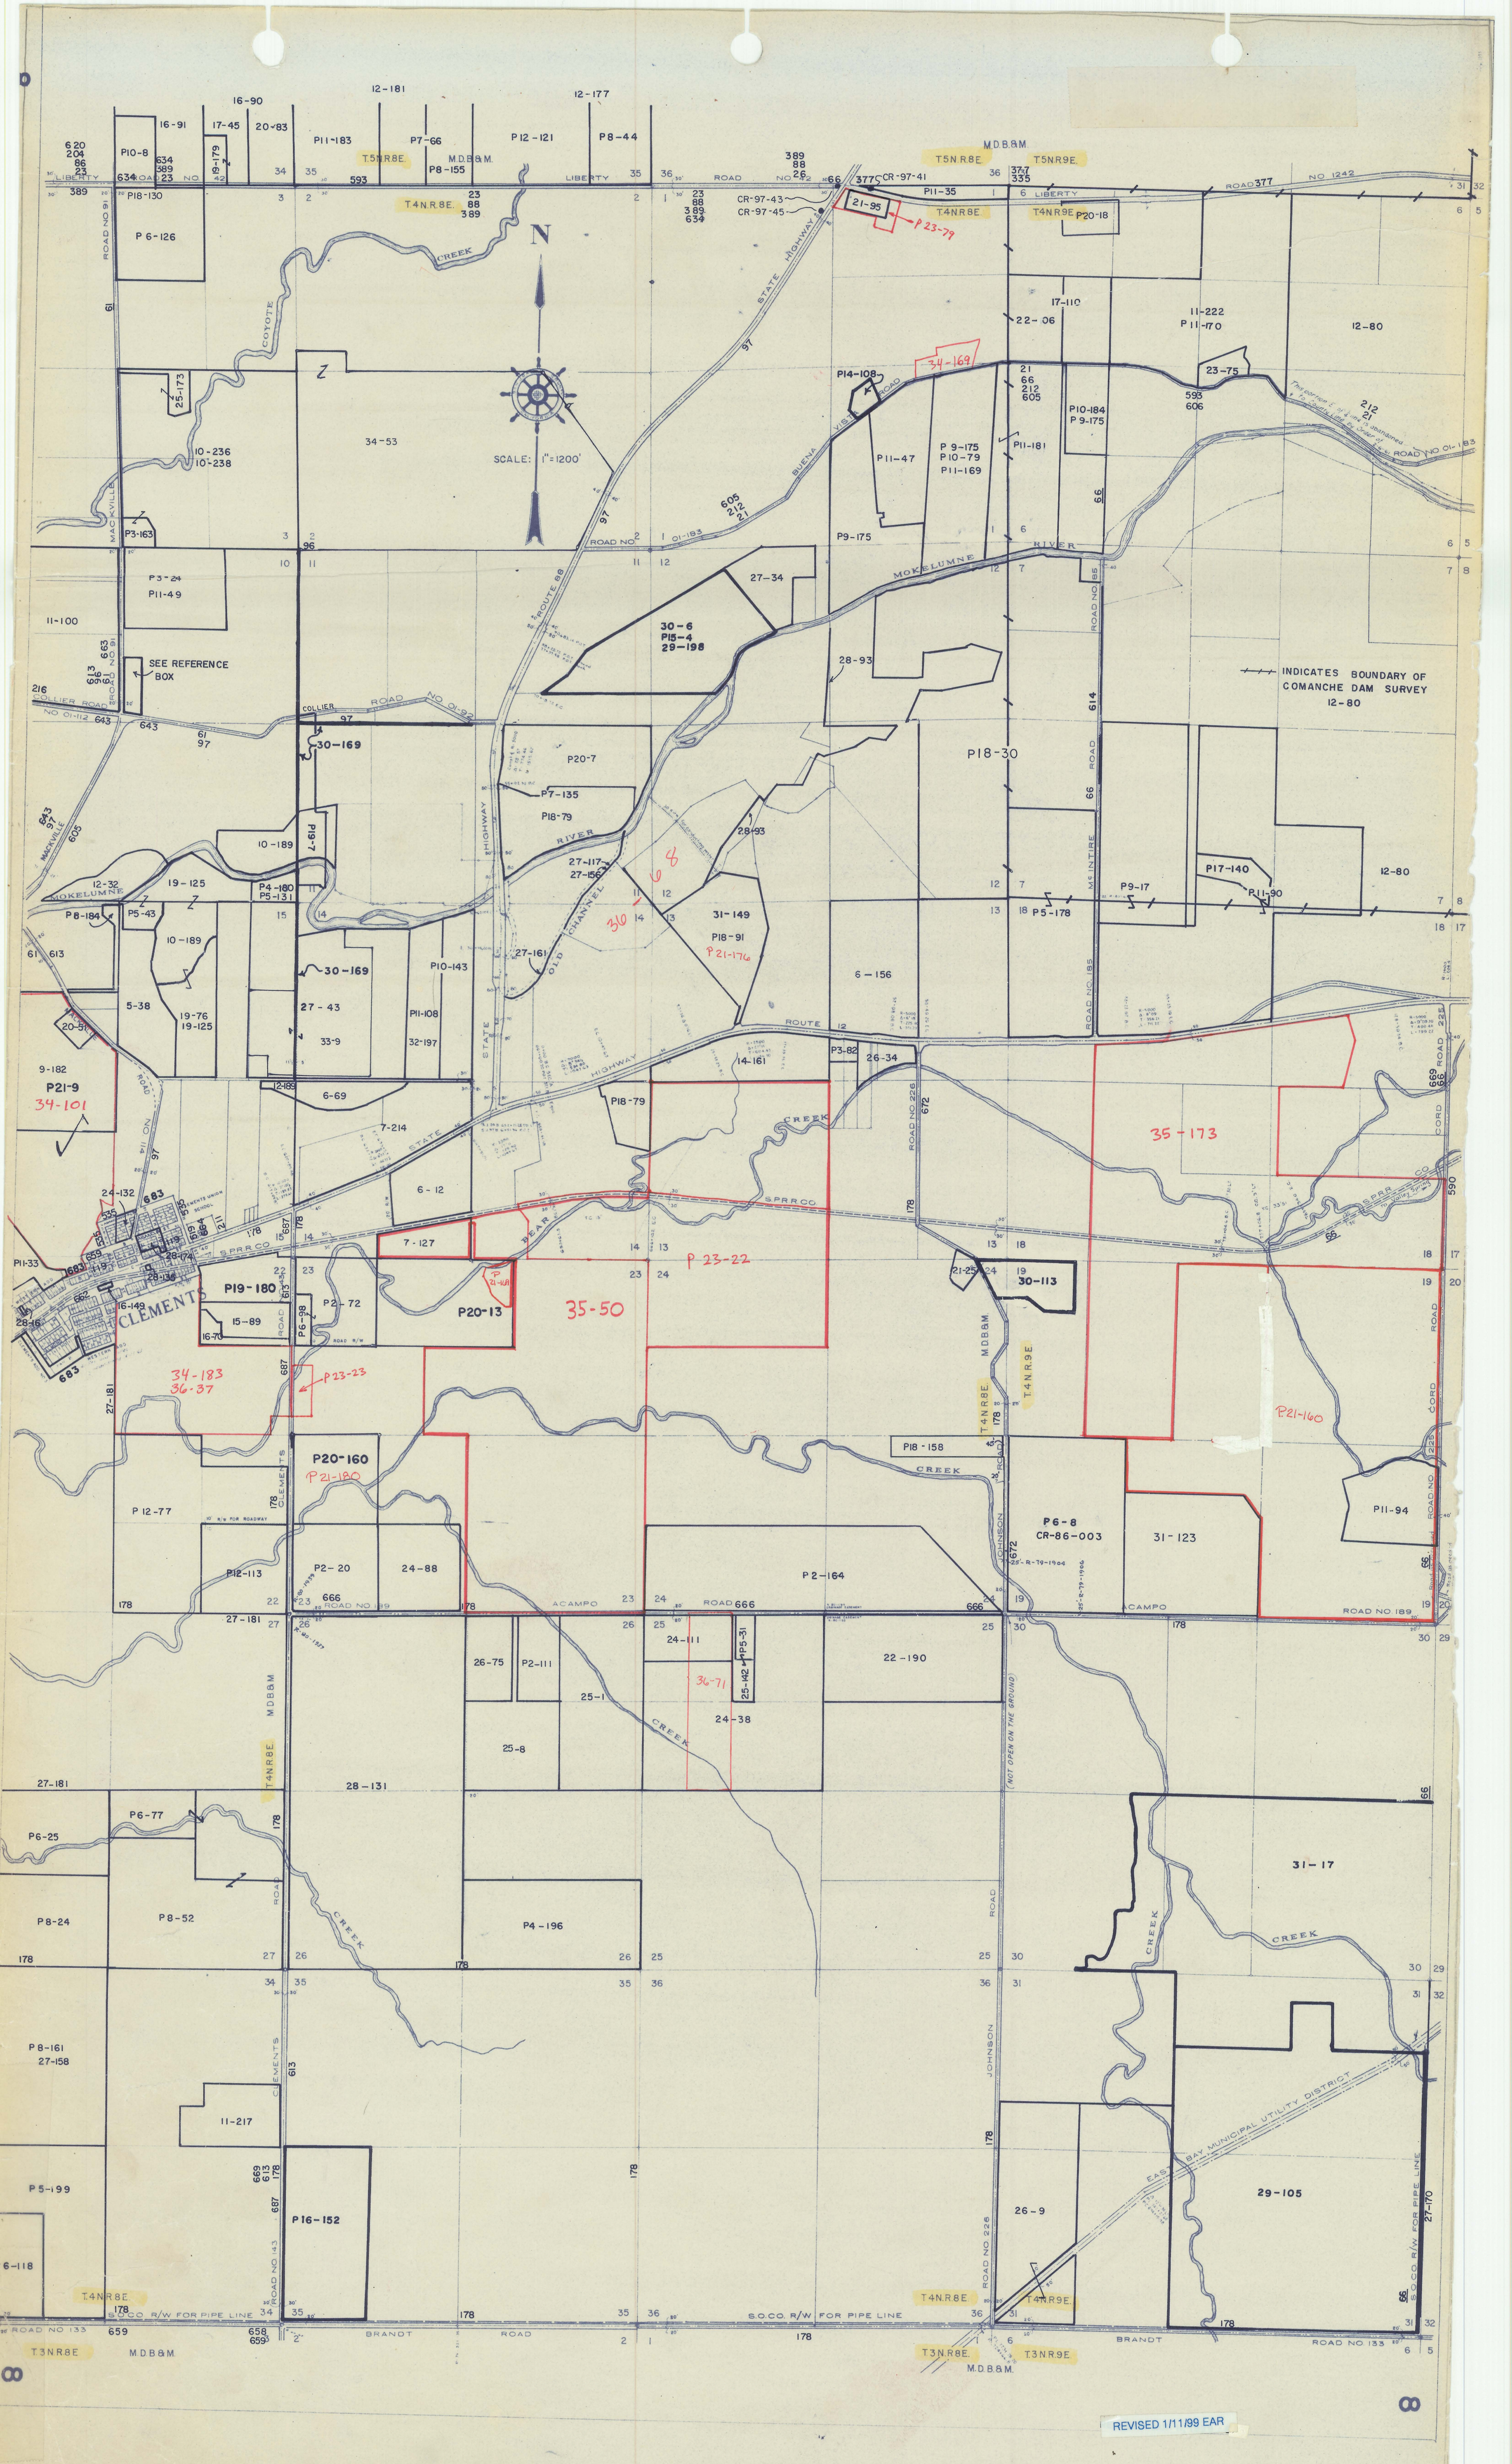
N
SCALE: 1"=1200'
SEE REFERENCE BOX
INDICATES BOUNDARY OF COMANCHE DAM SURVEY 12-80
LIBERTY ROAD NO. 42
ROAD NO. 91
COYOTE CREEK
MACKVILLE
STATE HIGHWAY 97
BUENA VISTA ROAD
MOKELUMNE RIVER
ROUTE 88
COLLIER ROAD NO. 01-112
COLLIER ROAD NO. 01-92
ROAD NO. 01-183
ROAD NO. 377
ROAD NO. 1242
ROAD NO. 185
ROAD NO. 226
McINTIRE ROAD
OLD CHANNEL
BEAR CREEK
S.P.R.R. CO.
CLEMENTS ROAD
JOHNSON ROAD
ACAMPO ROAD 666
ROAD NO. 189
BRANDT ROAD
ROAD NO. 133
ROAD NO. 143
CORD ROAD
ROAD NO. 225
ROAD NO. 669
S.O.CO. R/W FOR PIPE LINE
EAST BAY MUNICIPAL UTILITY DISTRICT
(NOT OPEN ON THE GROUND)
T.5N.R.8E. M.D.B.&M.
T.4N.R.8E.
T.4N.R.9E.
T.3N.R.8E.
T.3N.R.9E.
CLEMENTS
REVISED 1/11/99 EAR