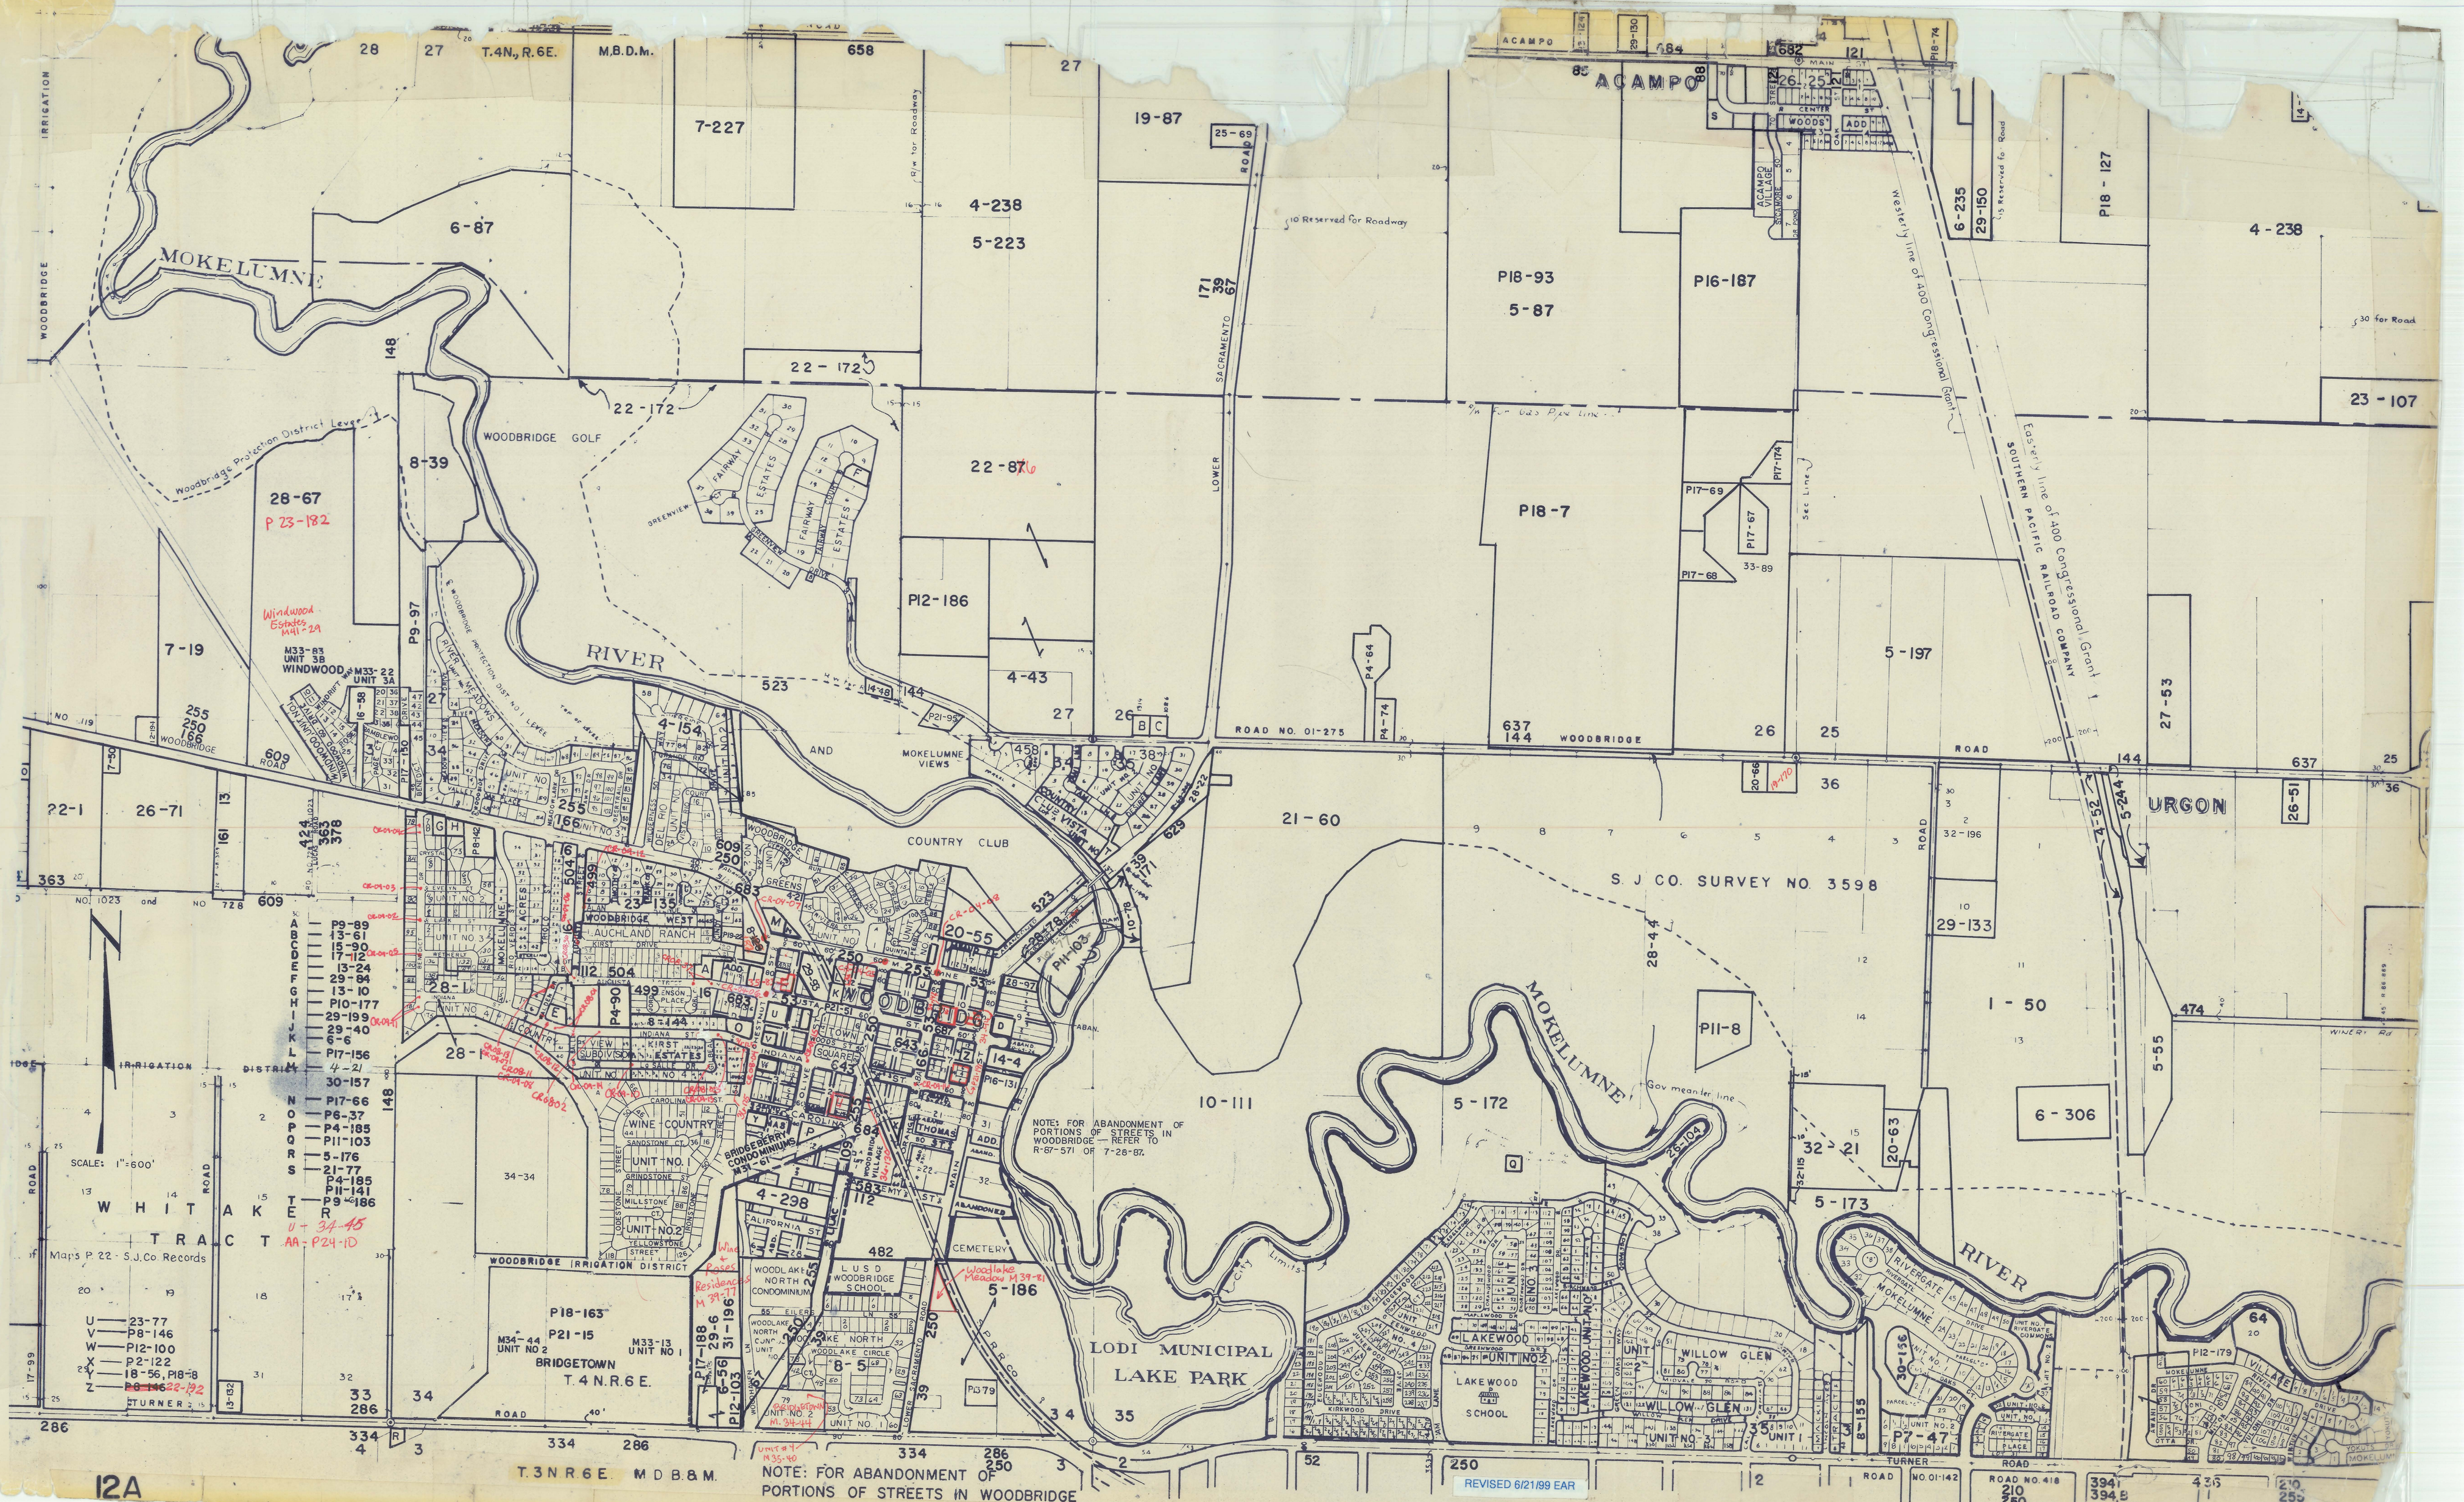
T.4N., R.6E.
M.B.D.M.
MOKELUMNE
RIVER
WOODBRIDGE GOLF
WOODBRIDGE IRRIGATION DISTRICT
Woodbridge Protection District Levee
WOODBRIDGE
IRRIGATION
LOWER SACRAMENTO ROAD
ACAMPO
ACAMPO VILLAGE
SOUTHERN PACIFIC RAILROAD COMPANY
Westerly line of 400 Congressional Grant
Easterly line of 400 Congressional Grant
S.J.CO. SURVEY NO. 3598
MOKELUMNE VIEWS
COUNTRY CLUB
WOODBRIDGE WEST
LAUCHLAND RANCH
WINE COUNTRY
BRIDGETOWN
WHITAKER TRACT
Maps P 22 - S.J.Co Records
SCALE: 1"=600'
LODI MUNICIPAL LAKE PARK
LAKEWOOD
WILLOW GLEN
RIVERGATE
VILLAGE
URGON
T.3N.R.6E. M.D.B.&M.
T.4N.R.6E.
NOTE: FOR ABANDONMENT OF PORTIONS OF STREETS IN WOODBRIDGE — REFER TO R-87-571 OF 7-28-87.
NOTE: FOR ABANDONMENT OF PORTIONS OF STREETS IN WOODBRIDGE REFER TO RESOLUTION R-87-571 OF 7-28-87
REVISED 6/21/99 EAR

12A