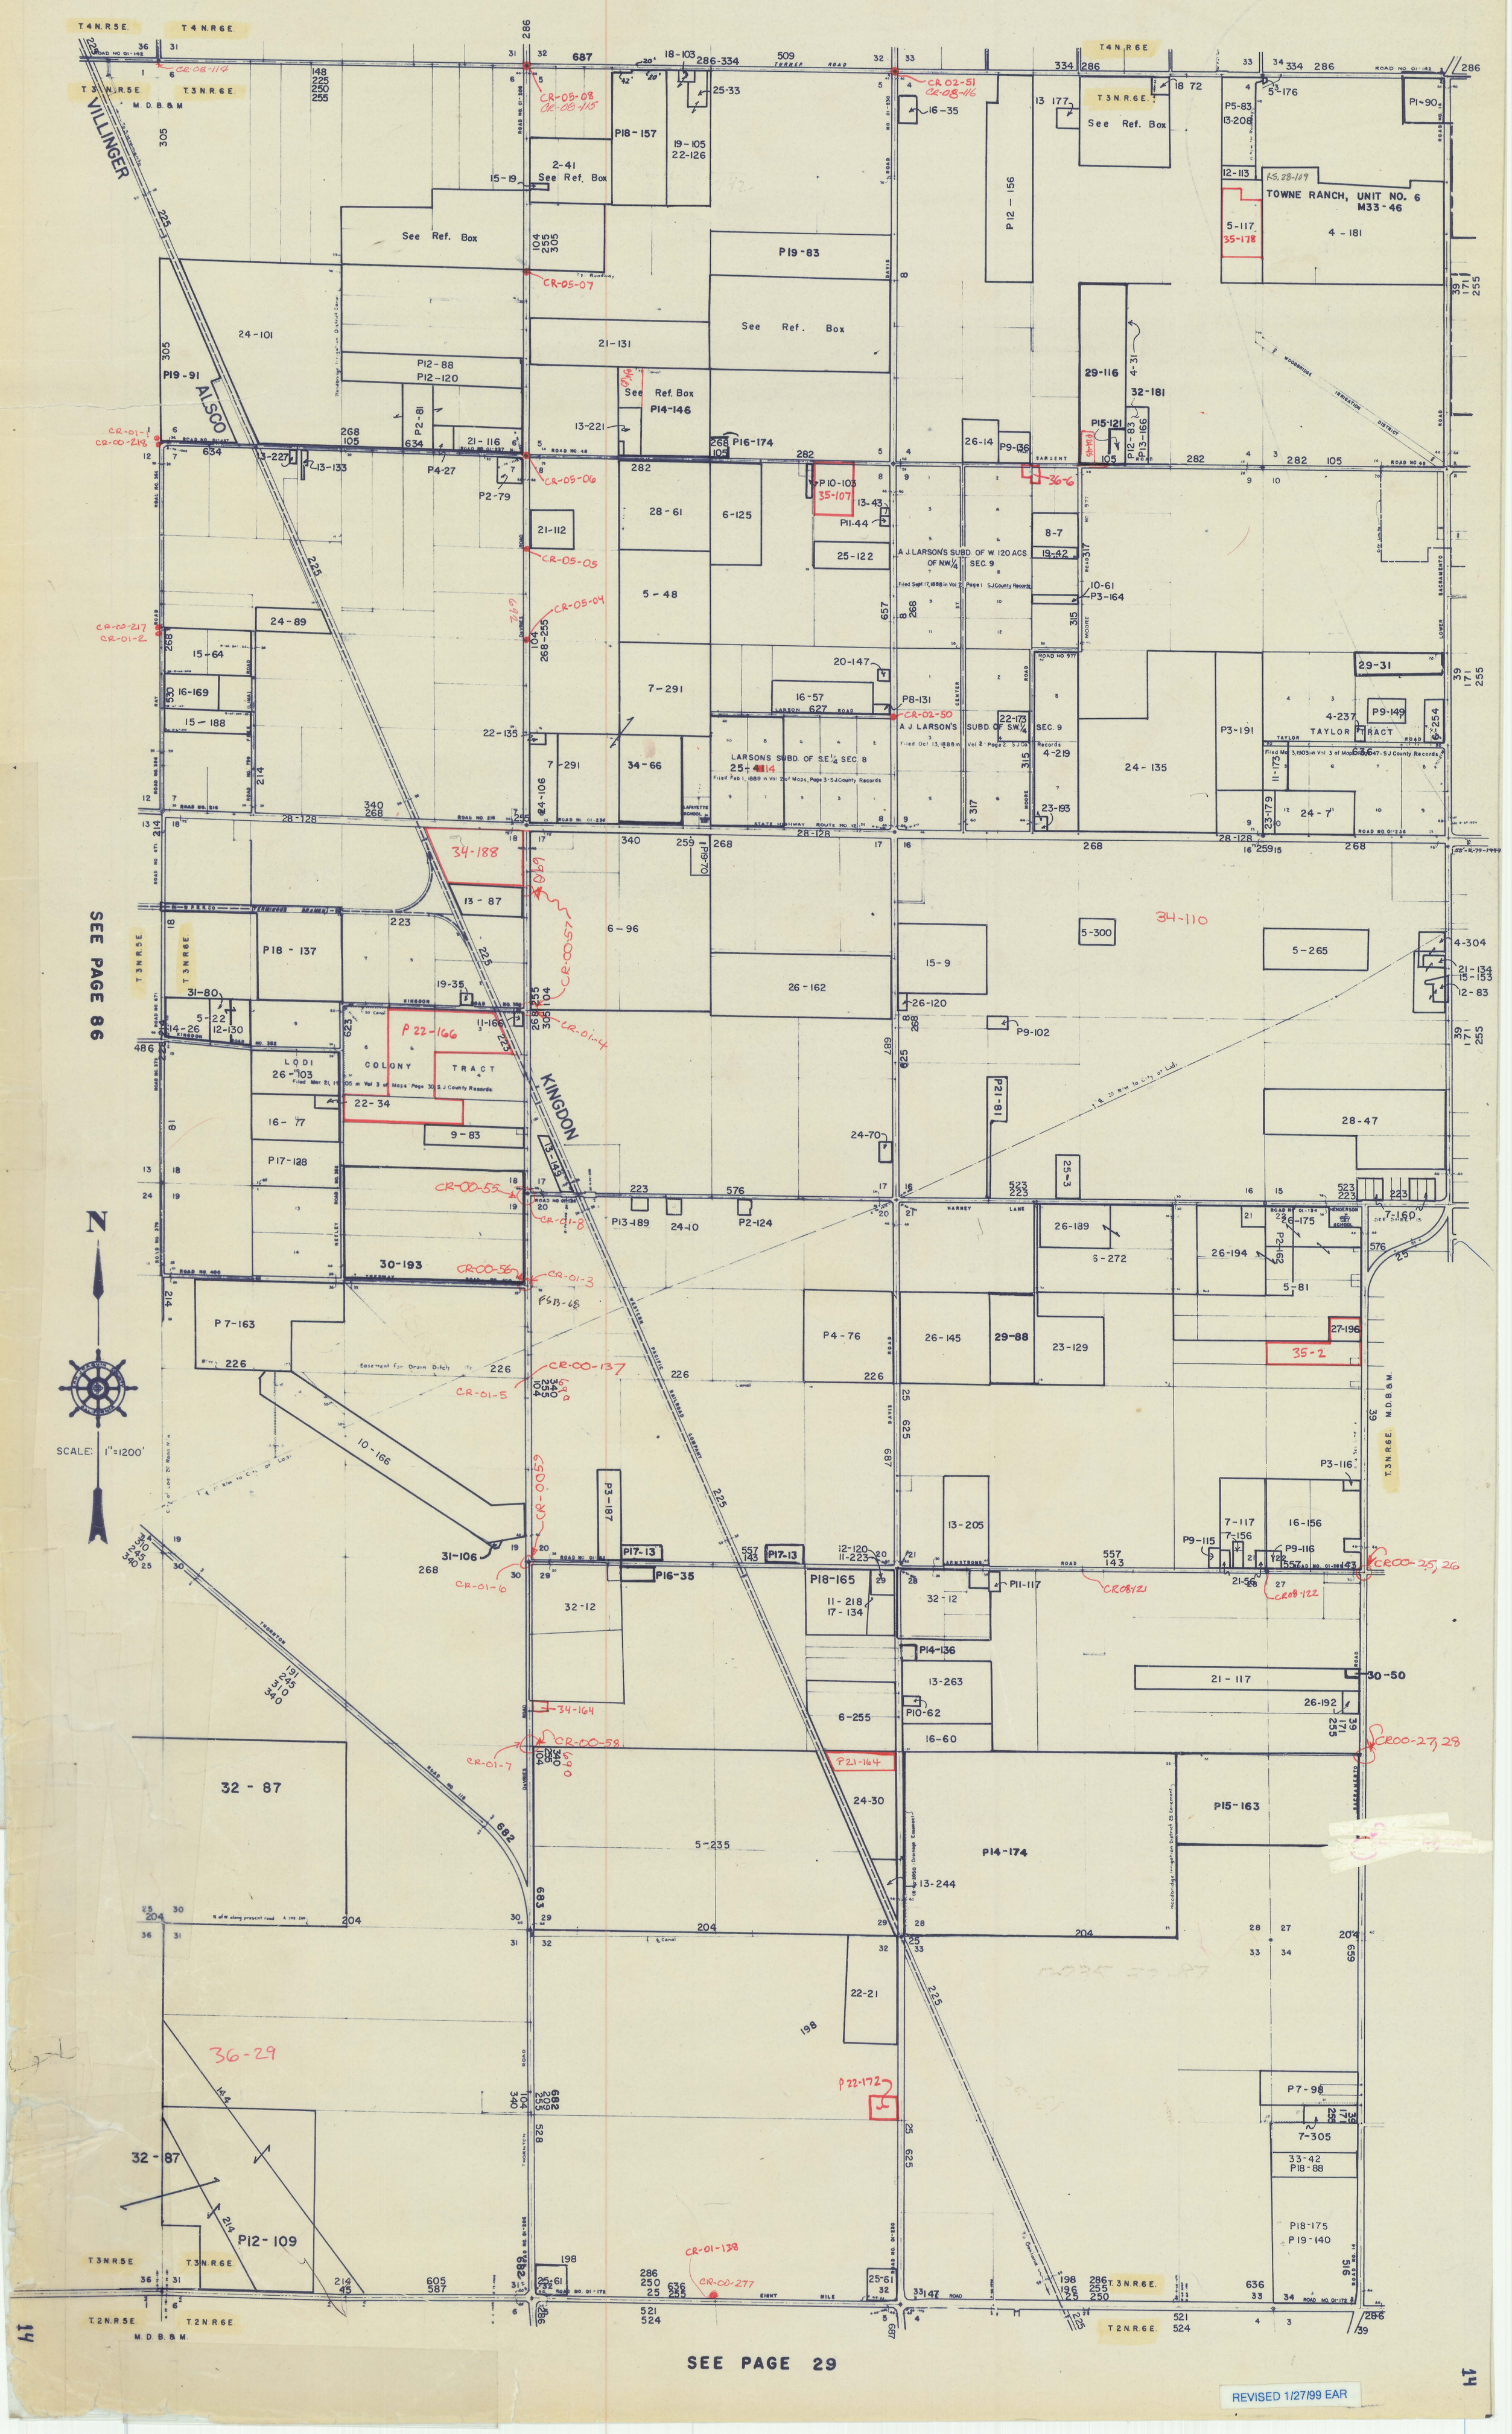
T.4N.R.5E.
T.4N.R.6E.
T.3N.R.5E.
T.3N.R.6E.
M.D.B.&M.
VILLINGER
ALSCO
KINGDON
TURNER ROAD
DAVIS ROAD
SARGENT ROAD
MOORE ROAD
LARSON ROAD
HARNEY LANE
TAYLOR ROAD
LOWER SACRAMENTO ROAD
WOODBRIDGE IRRIGATION DISTRICT
A.J. LARSON'S SUBD. OF W. 120 ACS OF NW 1/4 SEC. 9
Filed Sept 17, 1888 in Vol 2 Page 1 S.J. County Records
A.J. LARSON'S SUBD. OF SW 1/4 SEC. 9
Filed Oct 13, 1888 in Vol 2 Page 2 S.J. County Records
LARSON'S SUBD. OF S.E. 1/4 SEC. 8
Filed Feb 1, 1889 in Vol 2 of Maps, Page 3 S.J. County Records
TOWNE RANCH, UNIT NO. 6
M33-46
TAYLOR TRACT
Filed May 3, 1903 in Vol 3 of Maps, Page 47 S.J. County Records
LODI COLONY TRACT
Filed Mar. 21, 1905 in Vol 3 of Maps Page 30 S.J. County Records
STATE HIGHWAY ROUTE NO. 12
WESTERN PACIFIC RAILROAD COMPANY
Easement for Drain Ditch
SCALE: 1"=1200'
N
SEE PAGE 86
SEE PAGE 29
REVISED 1/27/99 EAR