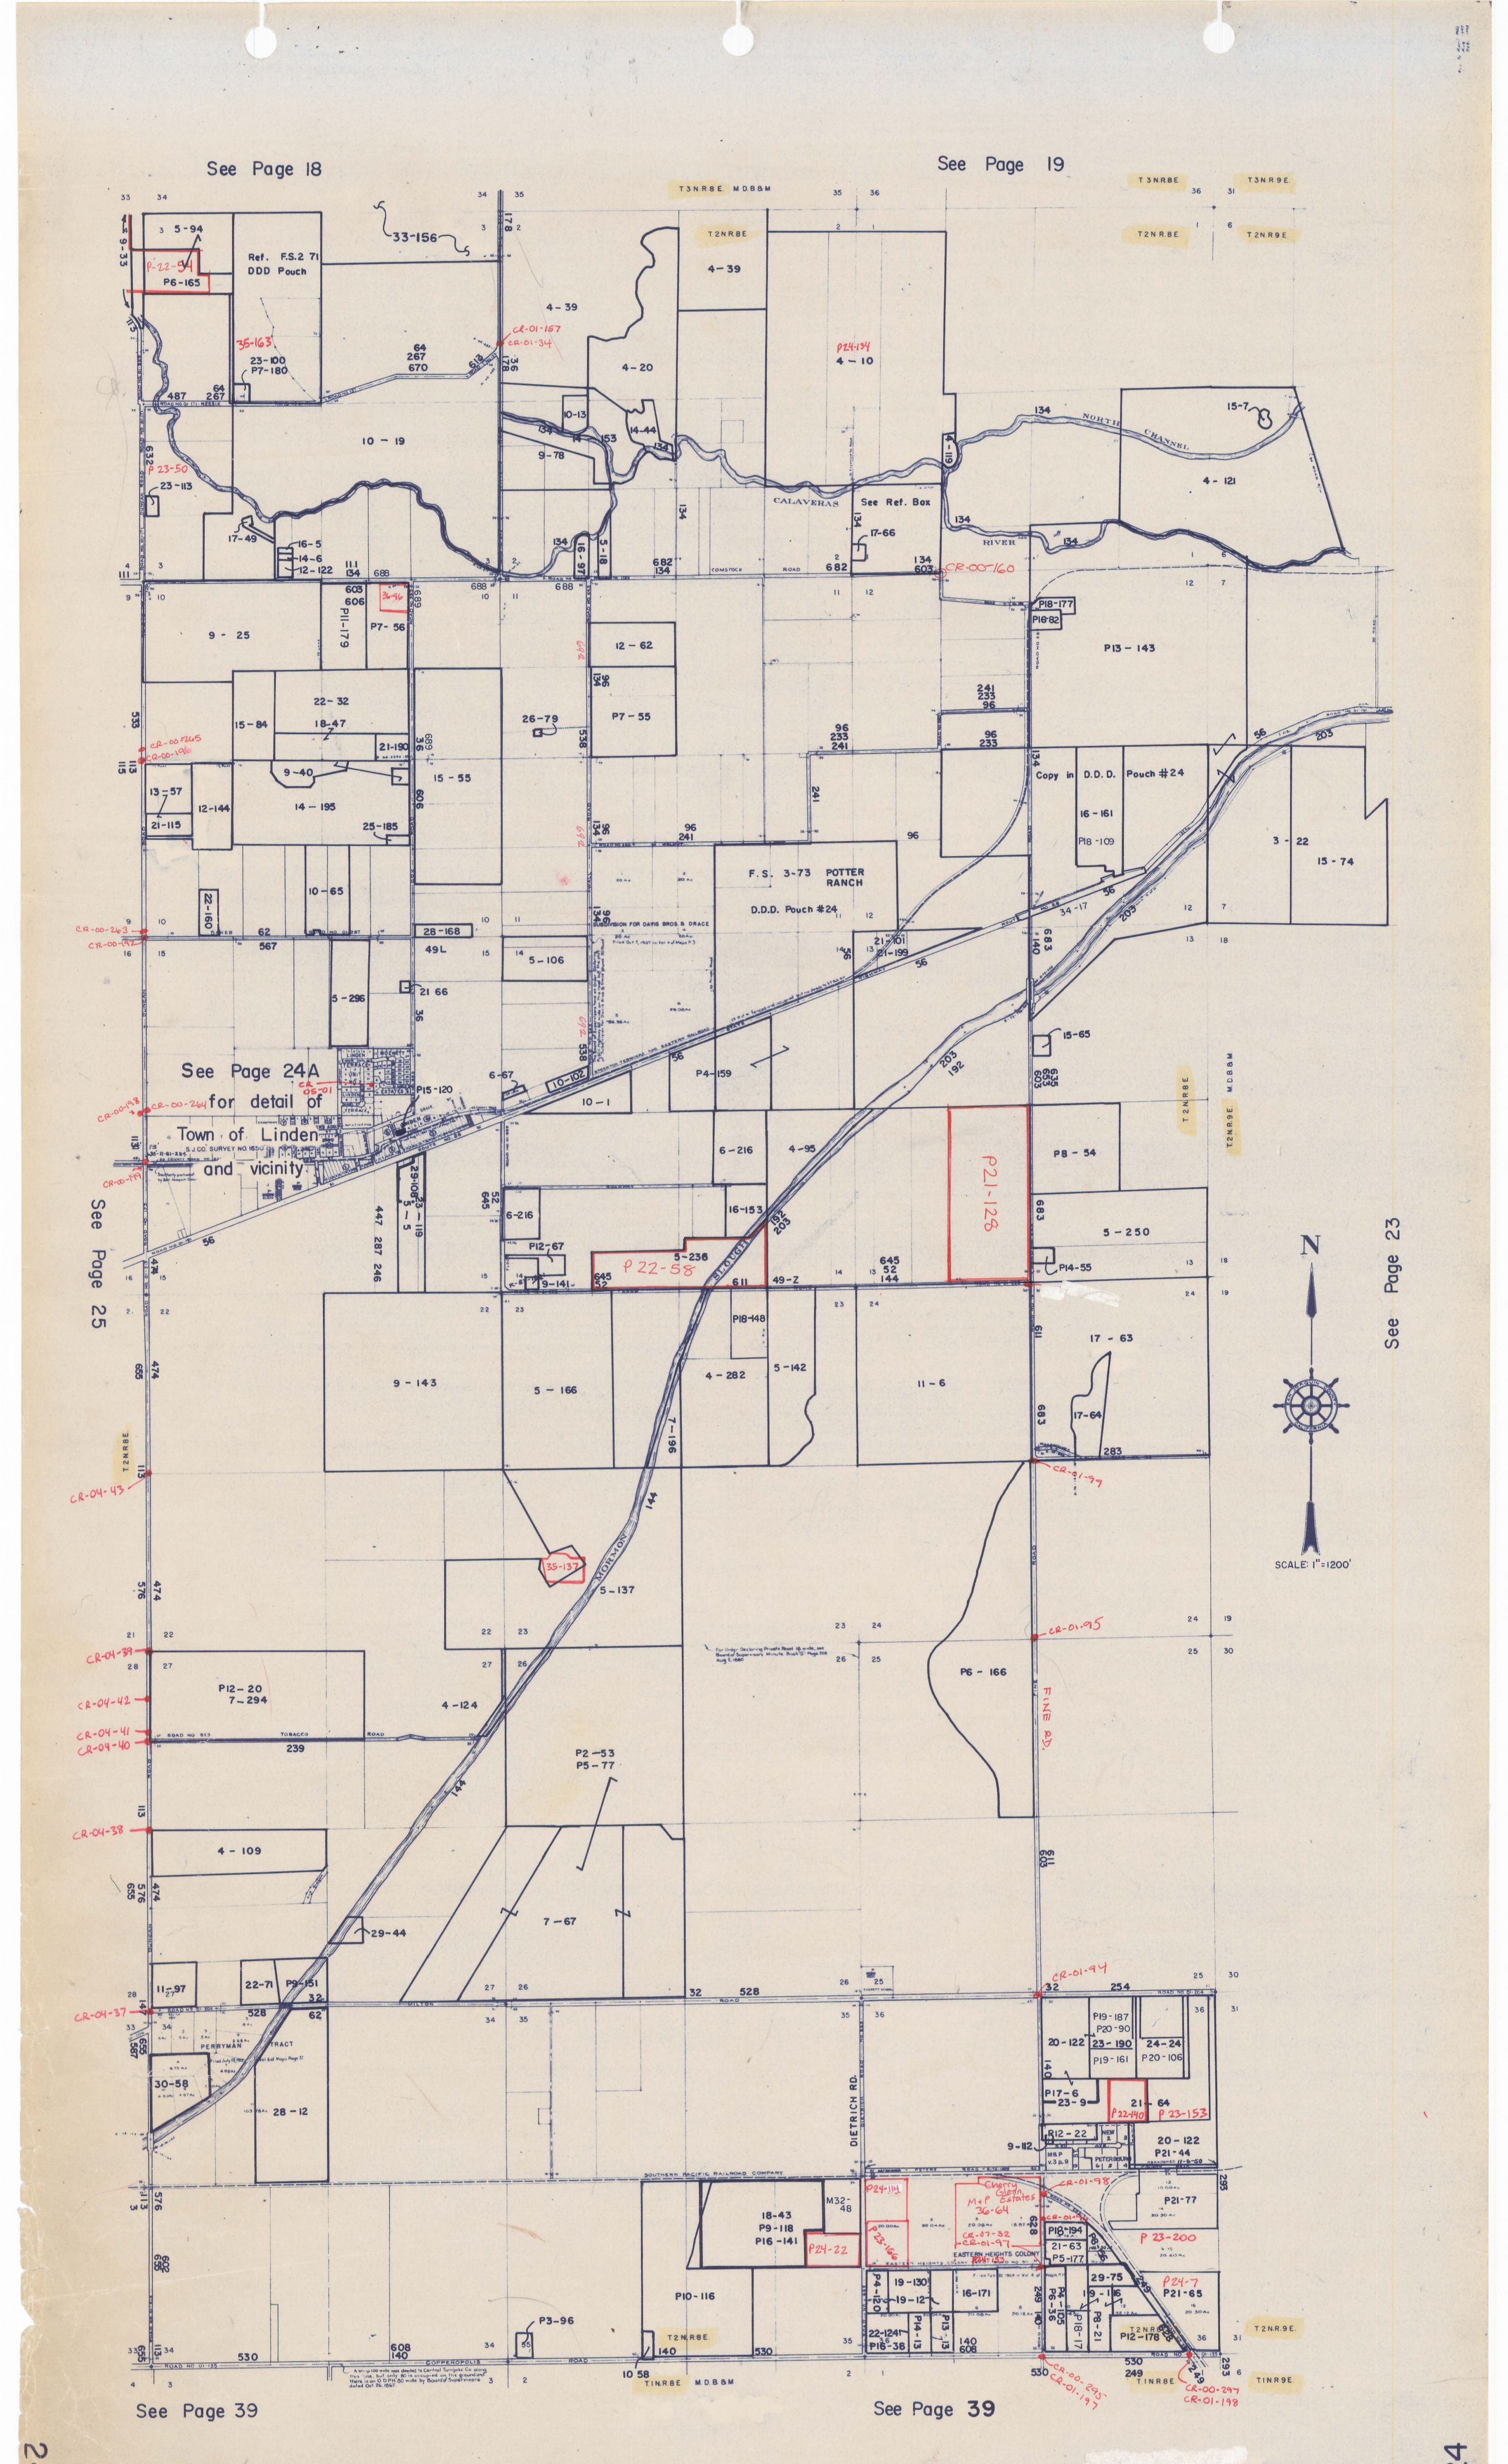
See Page 18
See Page 19
See Page 24A for detail of Town of Linden and vicinity
See Page 25
See Page 23
See Page 39
See Page 39
T3N.R8E. M.D.B.&M.
T2N.R8E.
T3N.R9E.
T2N.R9E.
T1N.R8E.
T1N.R9E.
CALAVERAS RIVER
NORTH CHANNEL
See Ref. Box
Ref. F.S.2 71 DDD Pouch
F.S. 3-73 POTTER RANCH
D.D.D. Pouch #24
Copy in D.D.D. Pouch #24
SUBDIVISION FOR DAVIS BROS. & DRACE
SOUTHERN PACIFIC RAILROAD COMPANY
MORMON SLOUGH
DIETRICH RD.
FINE RD.
TOBACCO ROAD
MILTON ROAD
COPPEROPOLIS ROAD
PERRYMAN TRACT
EASTERN HEIGHTS COLONY
Cherry Glen Estates
SCALE: 1"=1200'
N