See Page 18

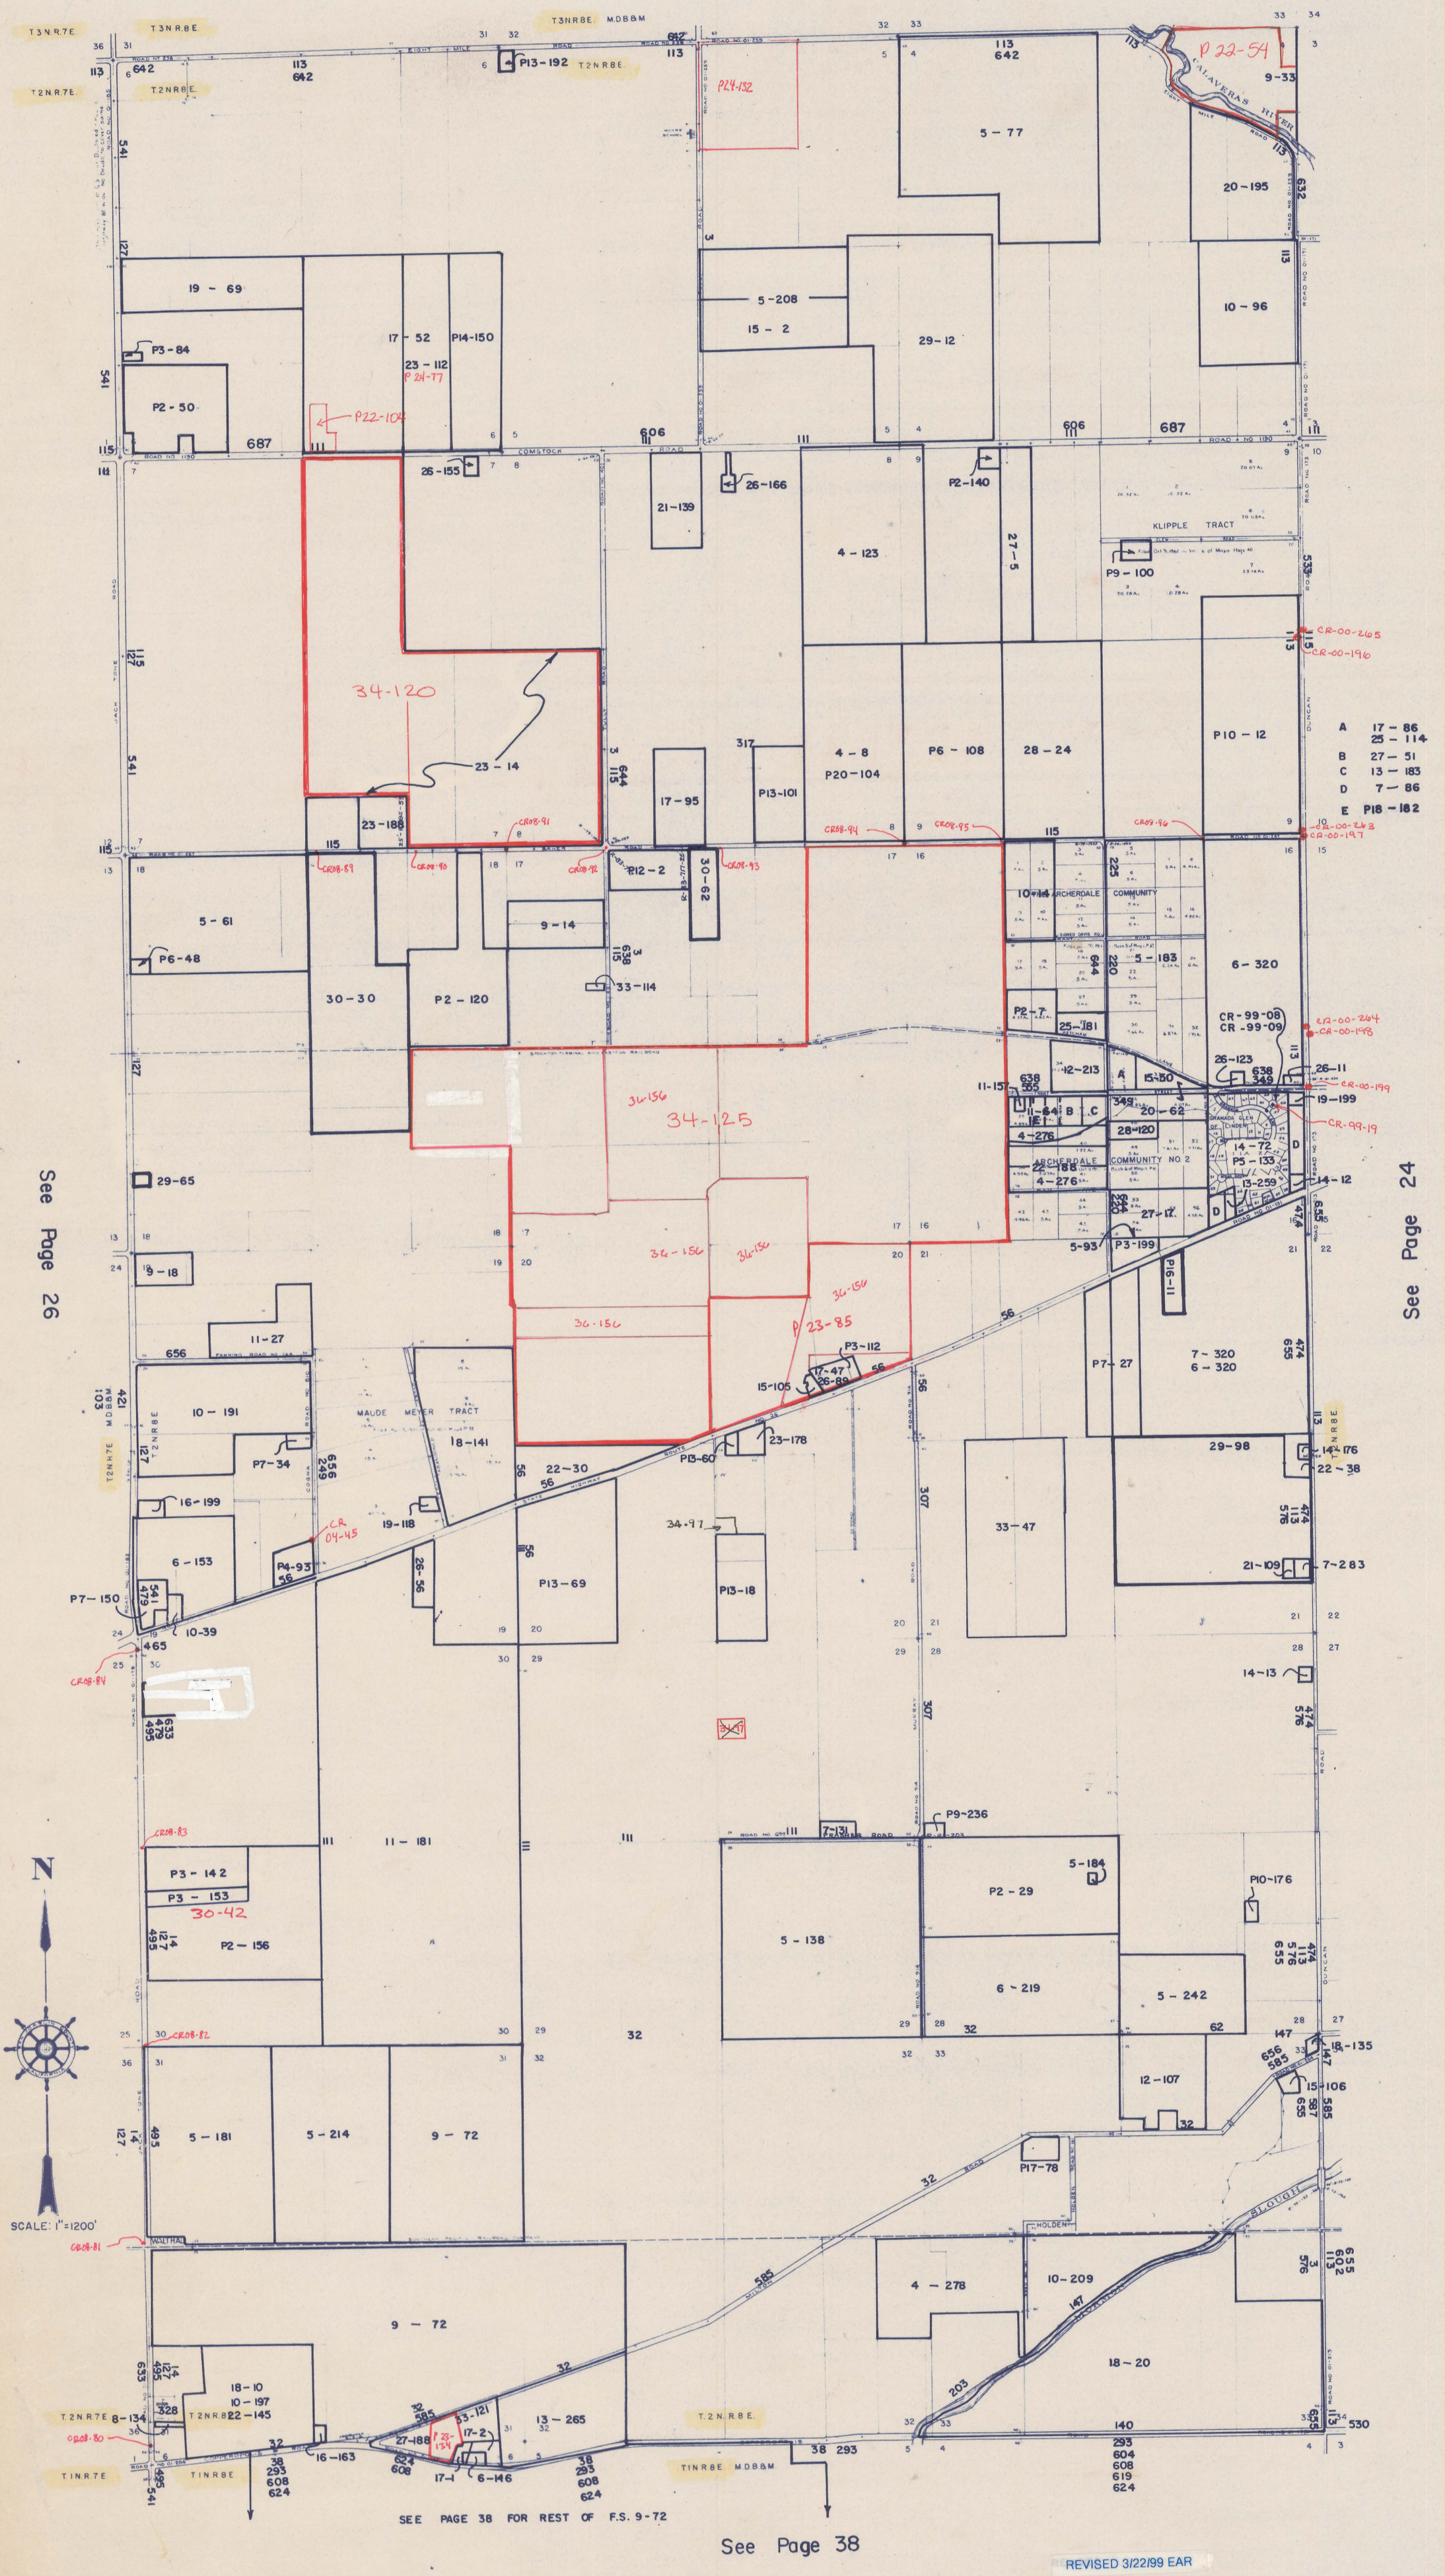
T3N.R.7E.
T3N.R.8E.
T3NR8E. M.D.B&M.
T2N.R.7E.
T2N.R8E.
EIGHT MILE ROAD
CALAVERAS RIVER
KLIPPLE TRACT
COMSTOCK ROAD
ARCHERDALE COMMUNITY
ARCHERDALE COMMUNITY NO. 2
GRANADA GLEN OF LINDEN
MAUDE MEYER TRACT
STOCKTON TERMINAL AND EASTERN RAILROAD
STATE HIGHWAY ROUTE 26
WALTHALL
HOLDEN
SLOUGH
SCALE: 1"=1200'
N
SEE PAGE 38 FOR REST OF F.S. 9-72
See Page 38
See Page 26
See Page 24
REVISED 3/22/99 EAR