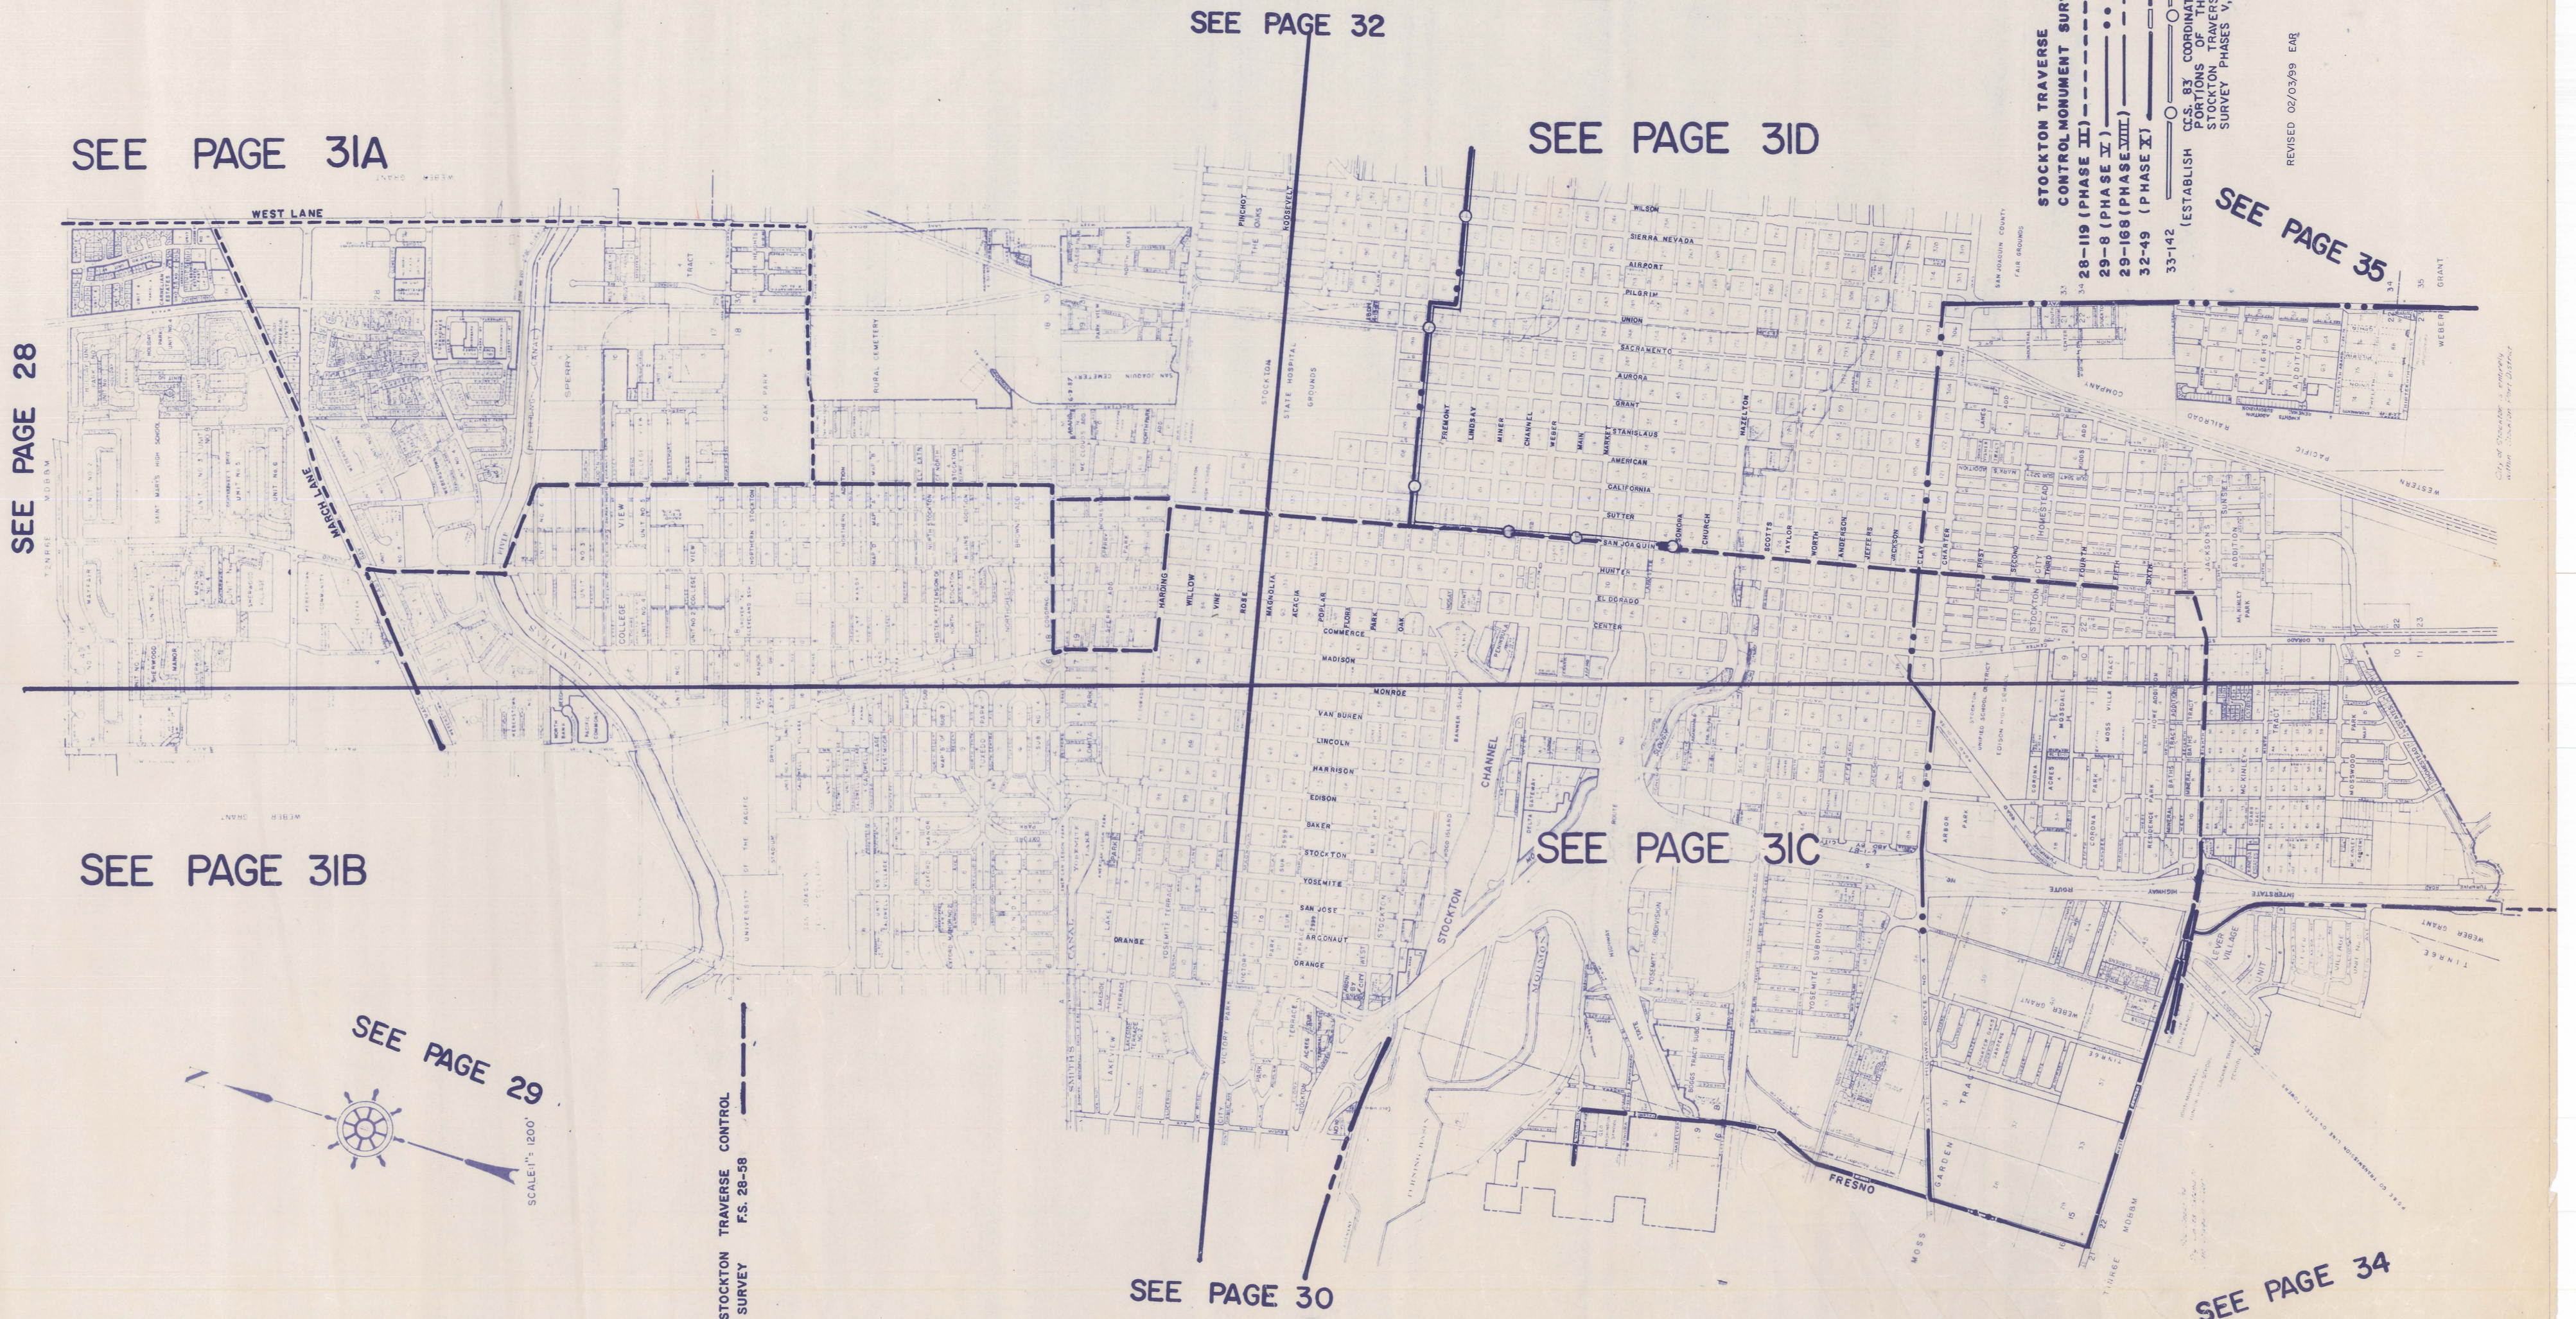
SEE PAGE 31A
SEE PAGE 31B
SEE PAGE 31C
SEE PAGE 31D
SEE PAGE 32
SEE PAGE 30
SEE PAGE 28
SEE PAGE 29
SEE PAGE 34
SEE PAGE 35
WEST LANE
MARCH LANE
MONROE
FRESNO
STOCKTON
CHANNEL
SCALE 1" = 1200'
STOCKTON TRAVERSE CONTROL MONUMENT SURVEY
28-119 (PHASE III)
29-8 (PHASE IV)
29-168 (PHASE VIII)
32-49 (PHASE X)
33-142
(ESTABLISH CCS 83 COORDINATES FOR PORTIONS OF CITY OF STOCKTON TRAVERSE CONTROL SURVEY PHASES V, VII, AND VIII)
REVISED 02/03/99 EAR
CITY OF STOCKTON TRAVERSE CONTROL MONUMENT SURVEY F.S. 28-58