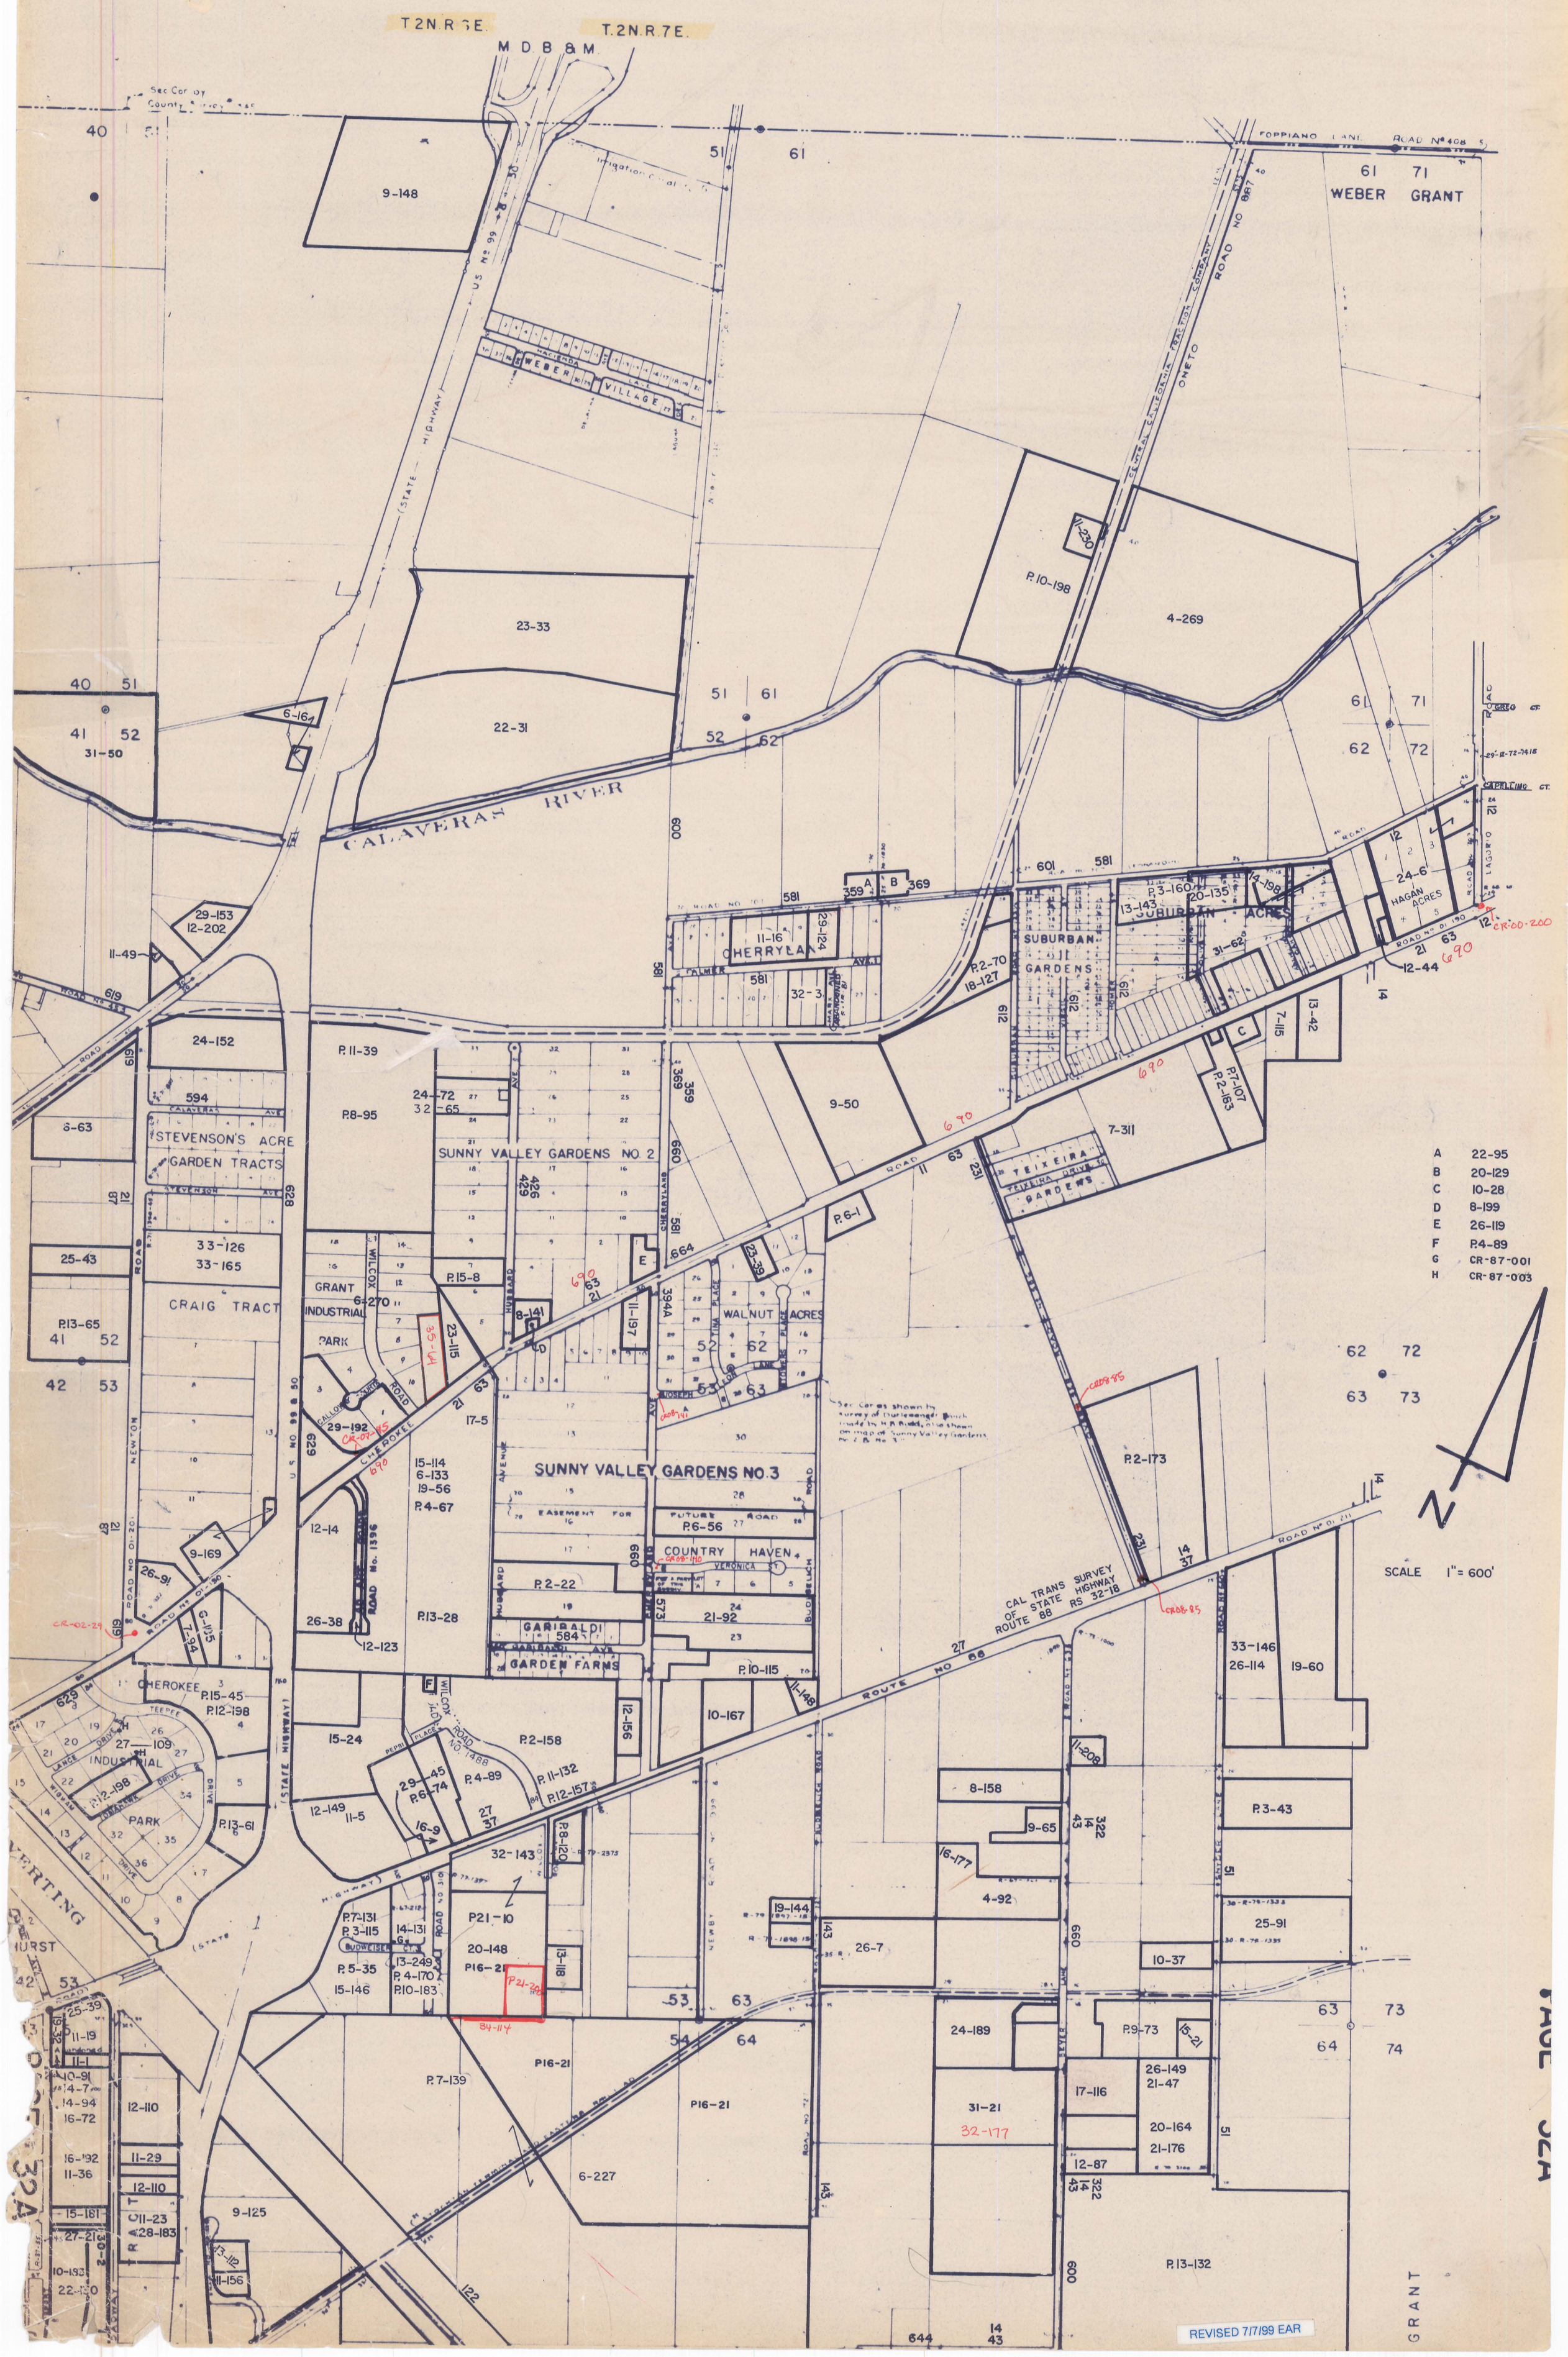
T2N.R6E.
T.2N.R.7E.
M.D.B.&M.
WEBER GRANT
CALAVERAS RIVER
SUNNY VALLEY GARDENS NO. 2
SUNNY VALLEY GARDENS NO. 3
SUBURBAN GARDENS
SUBURBAN ACRES
CHERRYLAND
STEVENSON'S ACRE GARDEN TRACTS
CRAIG TRACT
GRANT INDUSTRIAL PARK
WALNUT ACRES
COUNTRY HAVEN
GARIBALDI
GARDEN FARMS
CHEROKEE INDUSTRIAL PARK
HAGAN ACRES
TEIXEIRA GARDENS
ROUTE NO 88
CAL TRANS SURVEY OF STATE HIGHWAY ROUTE 88 RS 32-18
ONETO ROAD
FOPPIANO LANE
ROAD No 408
U.S. No 99
(STATE HIGHWAY)
SCALE 1" = 600'
A 22-95
B 20-129
C 10-28
D 8-199
E 26-119
F P.4-89
G CR-87-001
H CR-87-003
REVISED 7/7/99 EAR