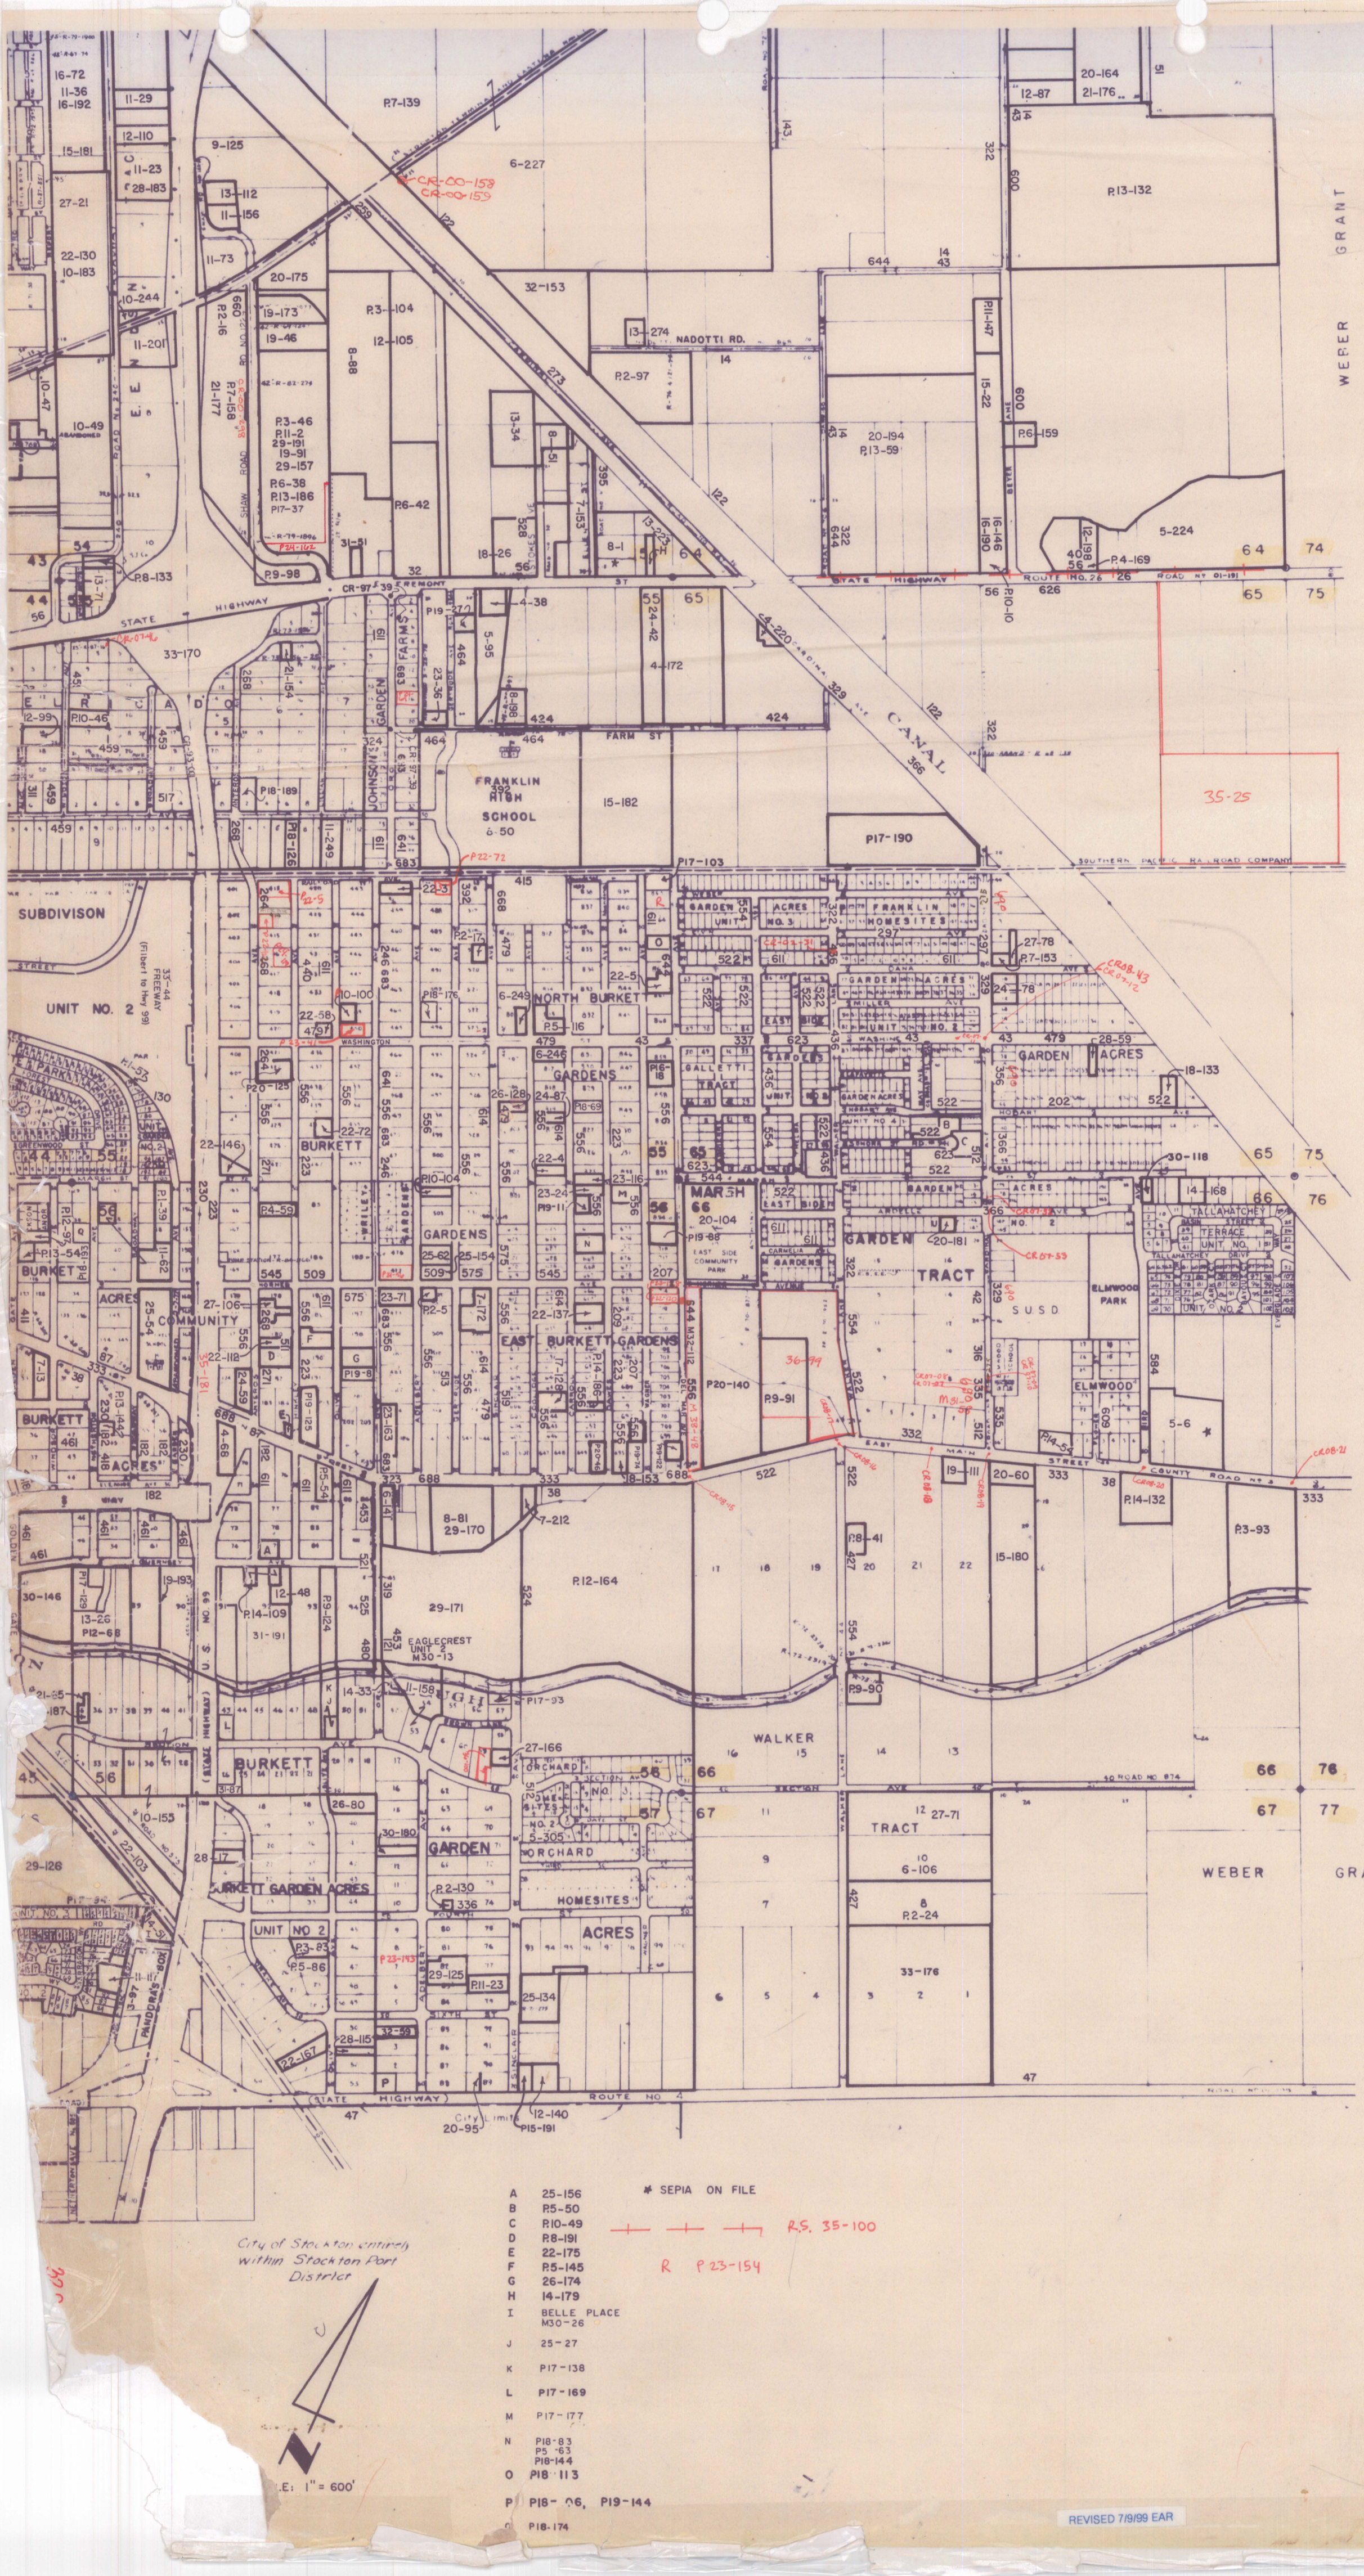
NADOTTI RD.
STATE HIGHWAY
ROUTE NO. 26
ROAD NO. 01-191
CANAL
SOUTHERN PACIFIC RAILROAD COMPANY
FARM ST
FRANKLIN HIGH SCHOOL
SUBDIVISON
UNIT NO. 2
NORTH BURKETT
GARDENS
BURKETT
EAST BURKETT GARDENS
MARSH
EAST SIDE COMMUNITY PARK
GARDEN TRACT
S.U.S.D.
ELMWOOD PARK
ELMWOOD
TALLAHATCHEY TERRACE
WALKER
WEBER
BURKETT GARDEN ACRES
HOMESITES
ACRES
ORCHARD
EAST MAIN STREET
COUNTY ROAD NO. 3
EAGLECREST UNIT 2 M30-13
City Limits
City of Stockton entirely within Stockton Port District
SCALE: 1" = 600'
A 25-156
B P.5-50
C P.10-49
D P.8-191
E 22-175
F P.5-145
G 26-174
H 14-179
I BELLE PLACE M30-26
J 25-27
K P17-138
L P17-169
M P17-177
N P18-83 P5-63 P18-144
O P18-113
P P18-06, P19-144
Q P18-174
* SEPIA ON FILE
R.S. 35-100
R P23-154
REVISED 7/9/99 EAR