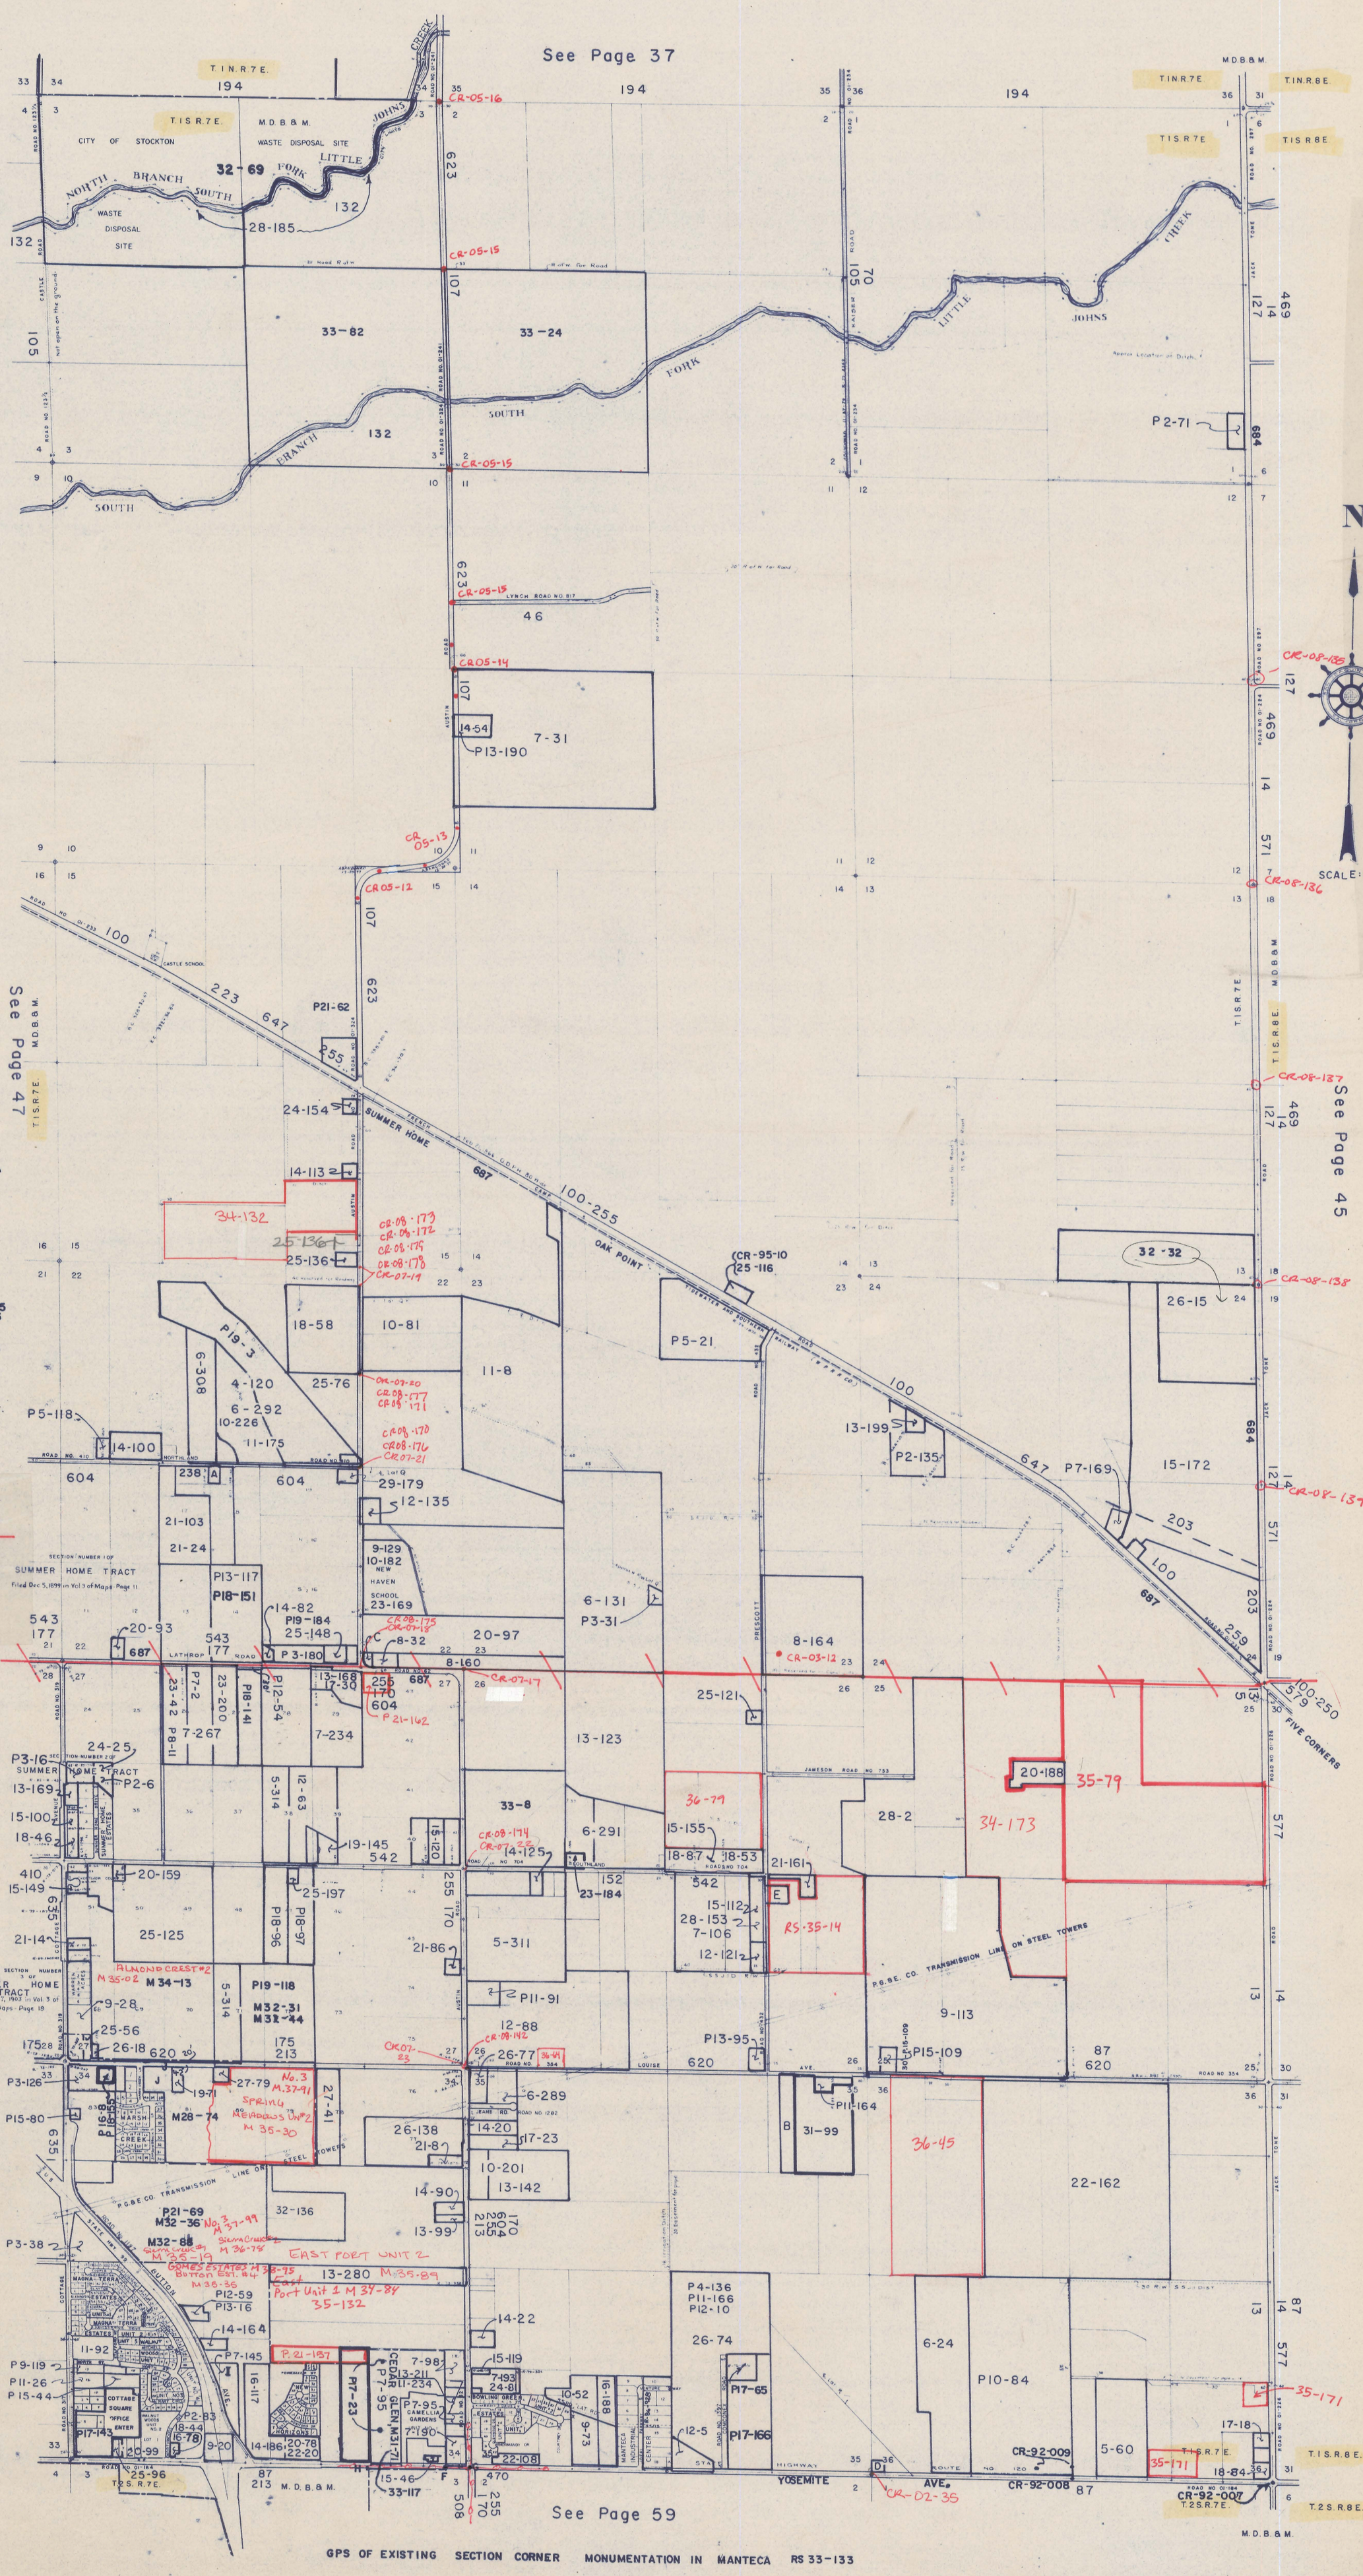
See Page 37
See Page 47
See Page 45
See Page 59
T.1N.R.7E.
T.1S.R.7E.
T.1N.R.8E.
T.1S.R.8E.
M.D.B.&M.
CITY OF STOCKTON
WASTE DISPOSAL SITE
NORTH BRANCH
SOUTH BRANCH
LITTLE JOHNS CREEK
SOUTH FORK
CR-05-16
CR-05-15
CR-05-14
CR-05-13
CR-05-12
LYNCH ROAD NO. 817
AUSTIN ROAD
CASTLE ROAD
WALKER ROAD
CASTLE SCHOOL
SUMMER HOME
OAK POINT
PRESCOTT
NEW HAVEN SCHOOL
LATHROP ROAD
NORTHLAND
JAMESON ROAD NO. 753
FIVE CORNERS
P.G.&E. CO. TRANSMISSION LINE ON STEEL TOWERS
EAST PORT UNIT 2
EAST PORT UNIT 1
SUMMER HOME TRACT
ALMOND CREST #2
SPRING MEADOWS UNIT #2
CEDAR GLEN
CAMELLIA GARDENS
BOWLING GREEN ESTATES
MANTECA INDUSTRIAL CENTER
YOSEMITE AVE.
CR-92-009
CR-92-008
CR-92-007
CR-02-35
CR-08-135
CR-08-136
CR-08-137
CR-08-138
CR-08-139
RS 36-23
RS 35-139
GPS CONTROL, SHOWN AS:
A - 10 - 60
B - 8 - 166
C - 7 - 248
D - 9 - 30
E - 12 - 67
F - F.B. 683 CR-98-004
G - CR-98-005 CR-98-006
H - CR-98-003
I - M - 33-59
J - CR-94-011
SCALE: 1" = 1200'
GPS OF EXISTING SECTION CORNER MONUMENTATION IN MANTECA RS 33-133
REVISED 4/1/99 EAR