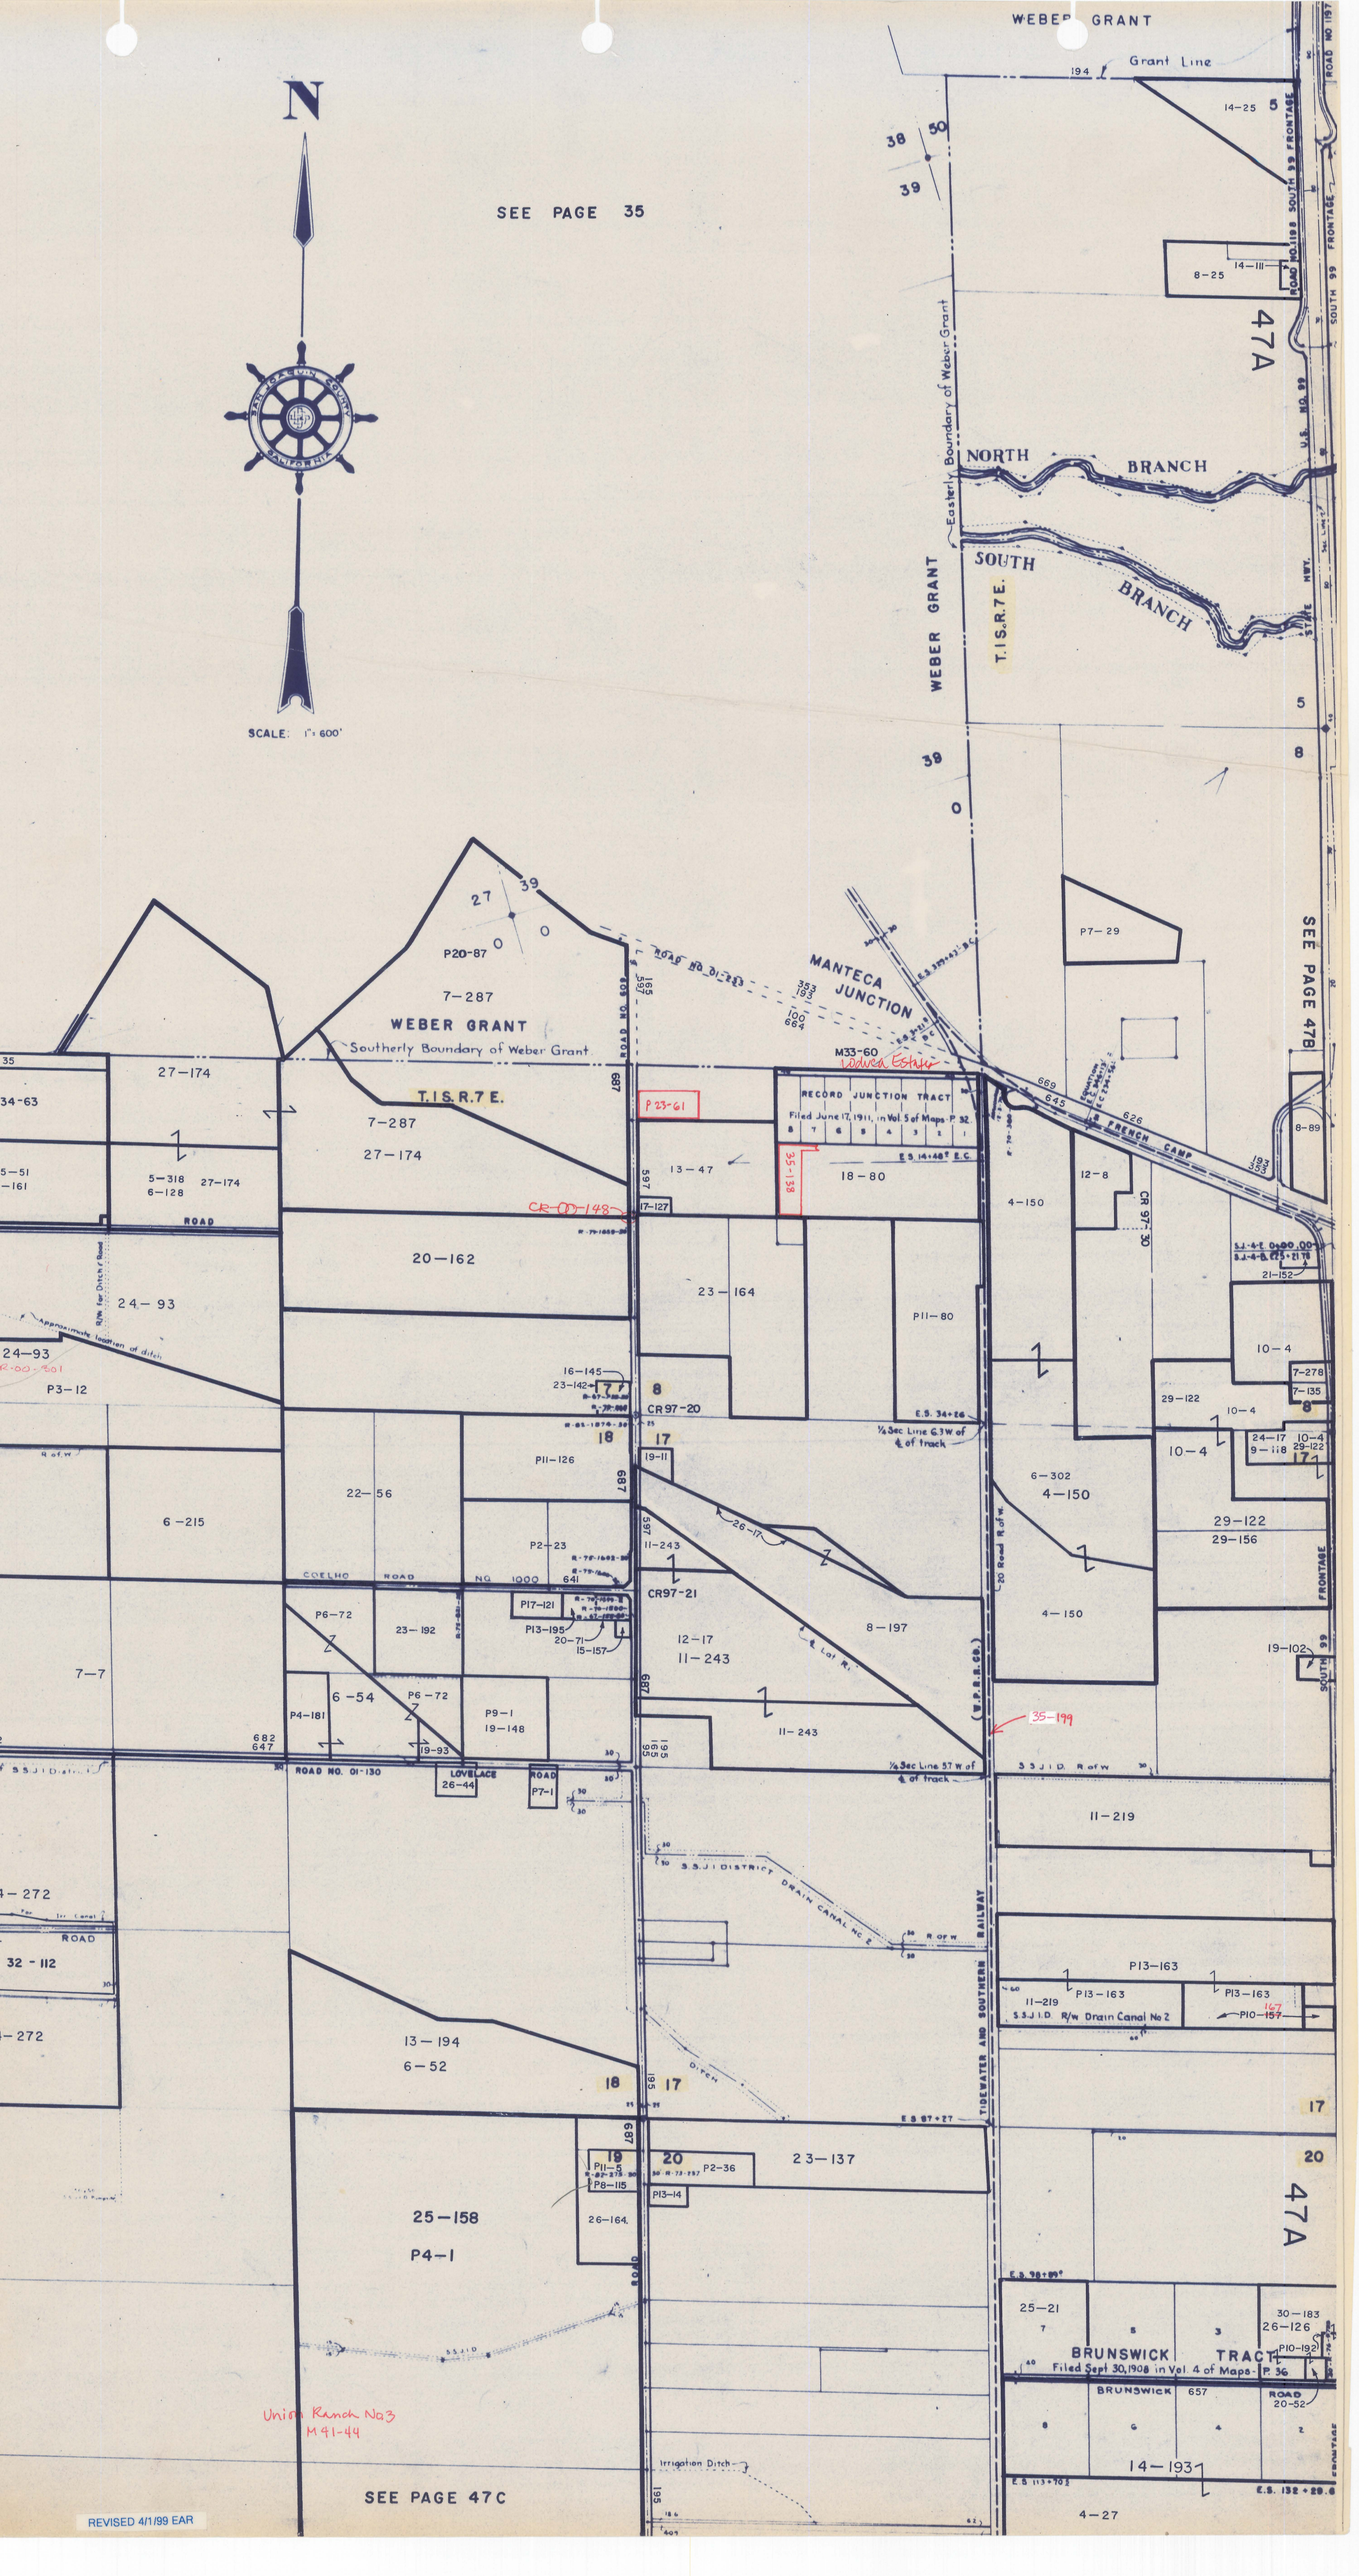
N
SEE PAGE 35
SCALE: 1" = 600'
WEBER GRANT
Grant Line
Easterly Boundary of Weber Grant
NORTH BRANCH
SOUTH BRANCH
T.1S.R.7E.
47A
SEE PAGE 47B
MANTECA JUNCTION
WEBER GRANT
Southerly Boundary of Weber Grant
T.1S.R.7E.
RECORD JUNCTION TRACT
Filed June 17, 1911, in Vol. 5 of Maps P. 32
FRENCH CAMP
COELHO ROAD
ROAD NO. 01-130
LOVELACE ROAD
S.S.J.I.D. DISTRICT DRAIN CANAL No 2
TIDEWATER AND SOUTHERN RAILWAY
BRUNSWICK TRACT
Filed Sept 30, 1908 in Vol. 4 of Maps P. 36
Union Ranch No 3
M 41-44
SEE PAGE 47C
REVISED 4/1/99 EAR