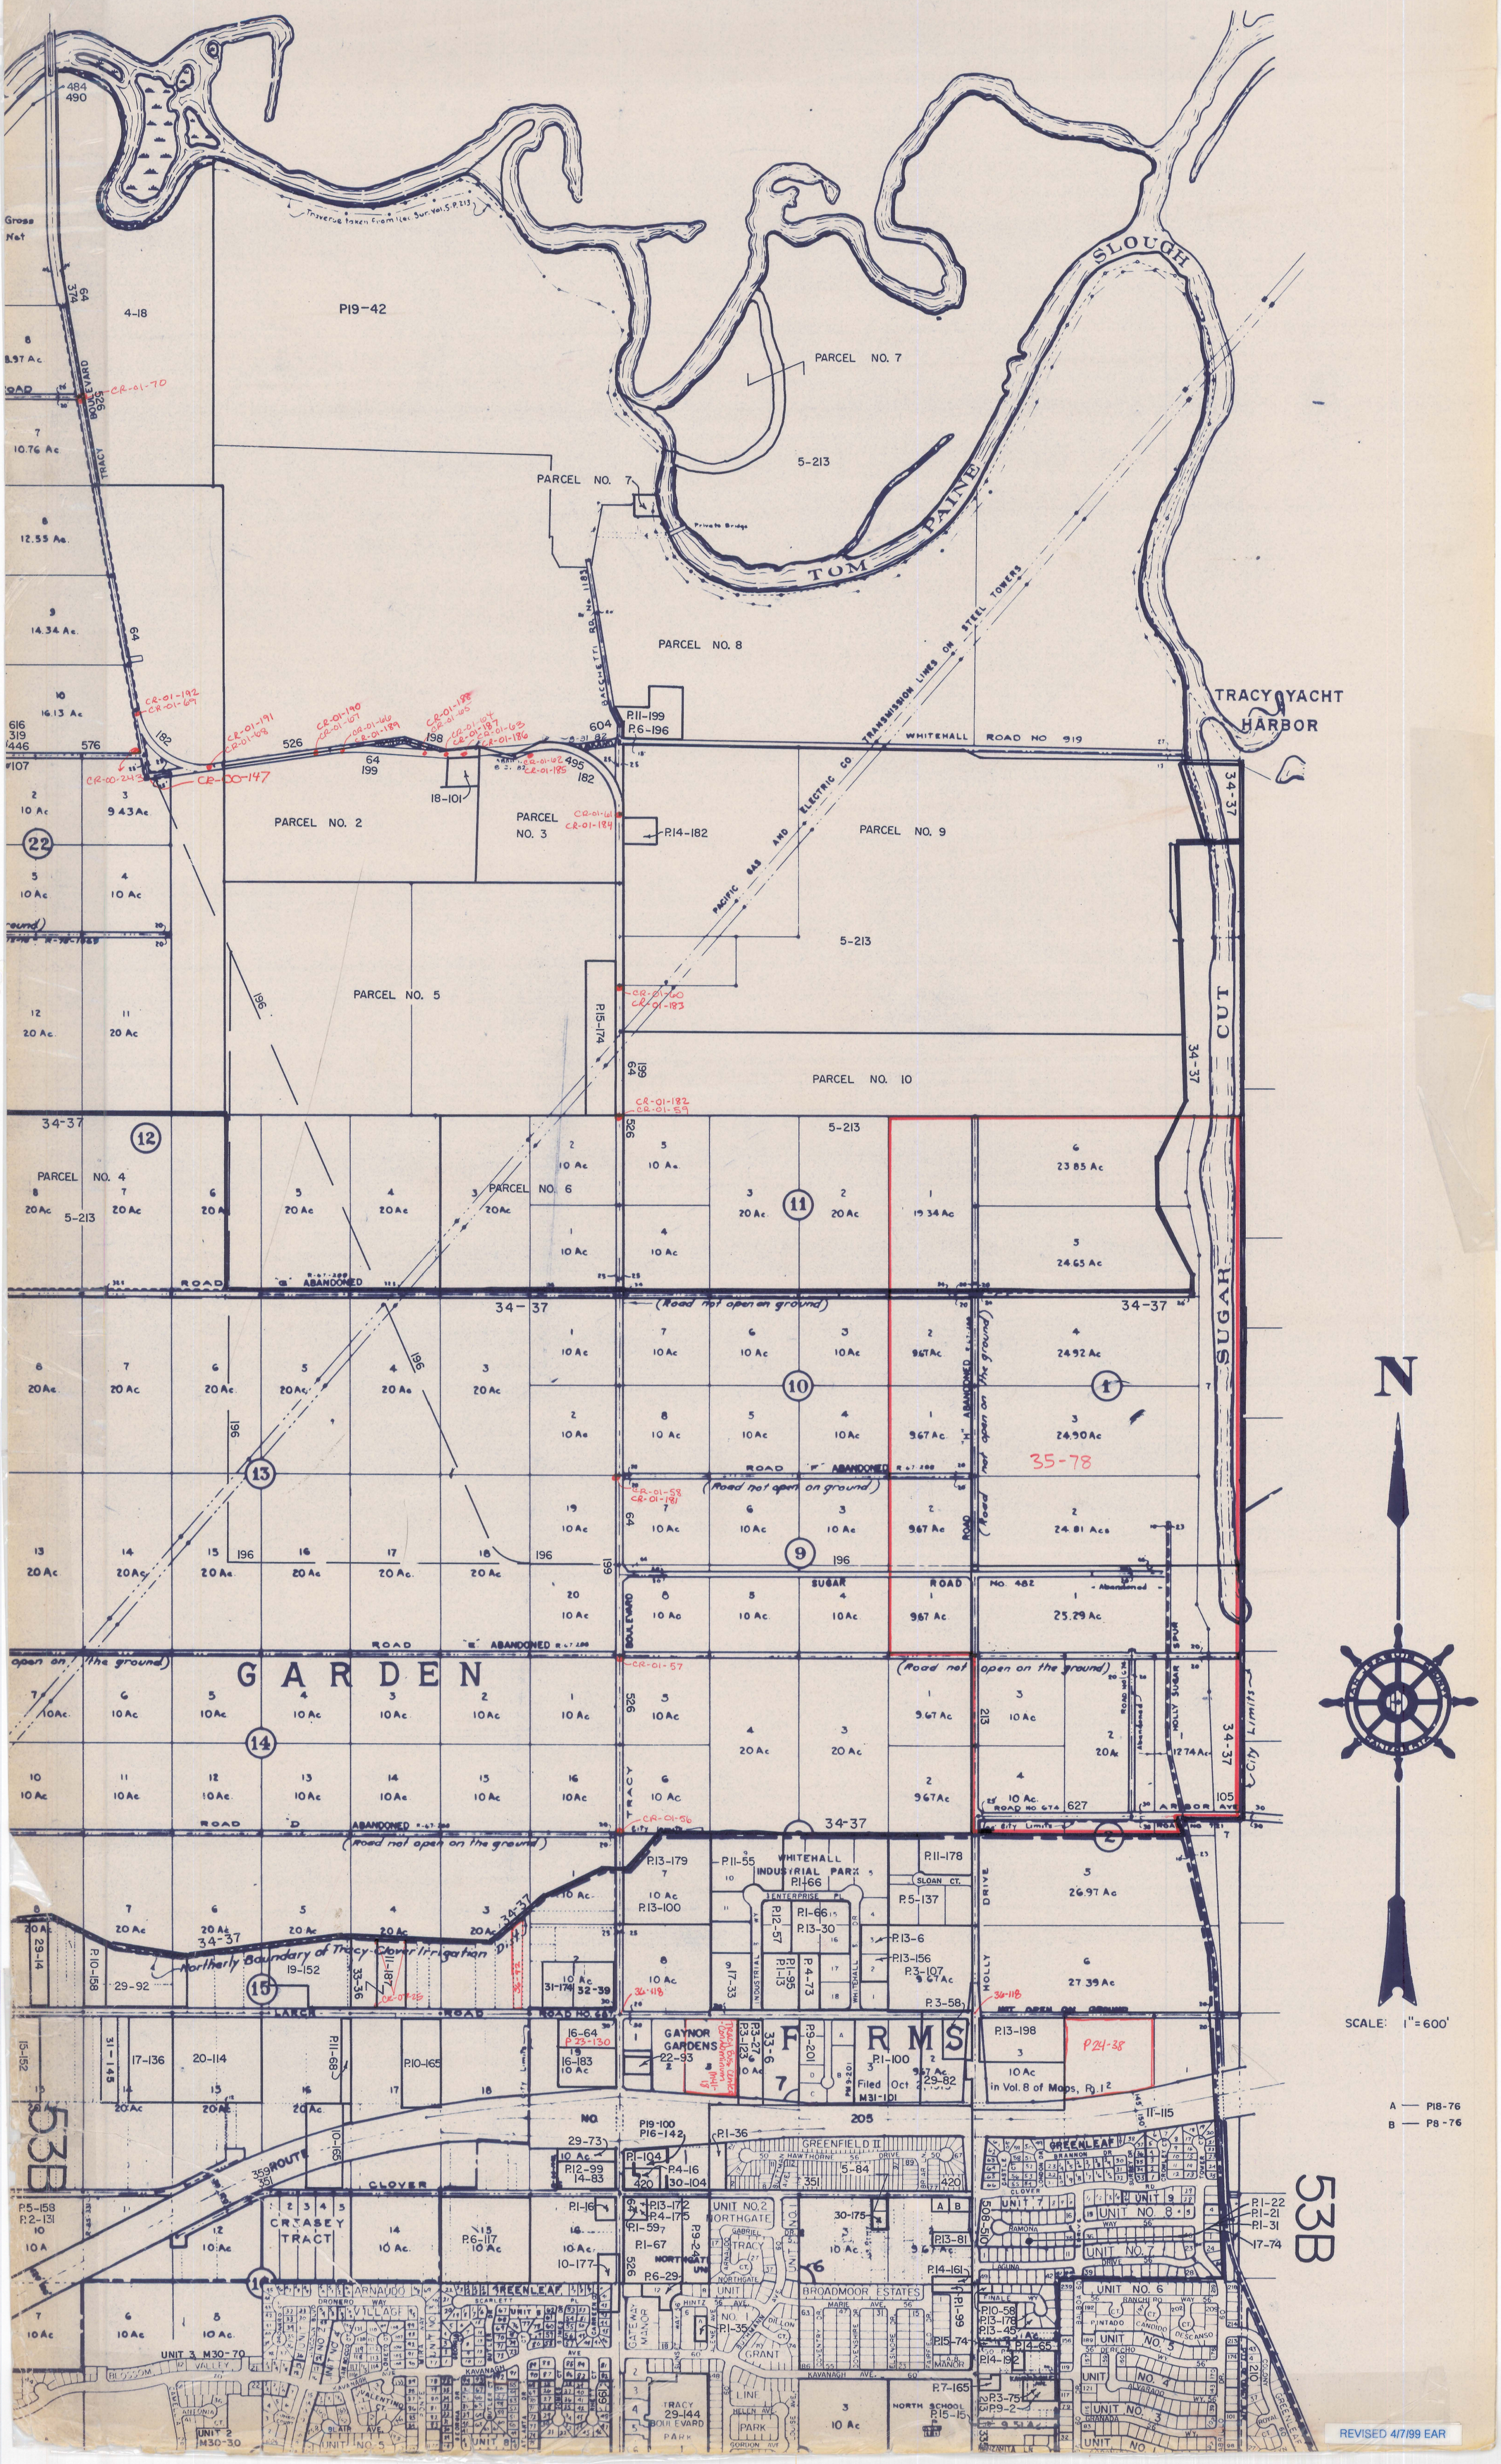
TOM PAINE SLOUGH
PARCEL NO. 7
PARCEL NO. 8
PARCEL NO. 2
PARCEL NO. 3
PARCEL NO. 5
PARCEL NO. 9
PARCEL NO. 10
PARCEL NO. 4
PARCEL NO. 6
TRACY YACHT HARBOR
WHITEHALL ROAD NO 919
PACIFIC GAS AND ELECTRIC CO TRANSMISSION LINES ON STEEL TOWERS
BACCHETTI RD. No. 1187
TRACY BOULEVARD
SUGAR CUT
GARDEN ROAD
Northerly Boundary of Tracy-Clover Irrigation Dist.
CLOVER ROAD
LARCH ROAD
ROUTE 33
GAYNOR GARDENS
FARMS
WHITEHALL INDUSTRIAL PARK
GREENFIELD II
NORTHGATE
BROADMOOR ESTATES
CREASEY TRACT
ARNAUDO VILLAGE
GREENLEAF
GATEWAY MANOR
TRACY BOULEVARD PARK
HOLLY SUGAR SPUR
ARBOR AVE
CITY LIMITS
N
SCALE: 1" = 600'
A — P18-76
B — P8-76
53B
REVISED 4/7/99 EAR