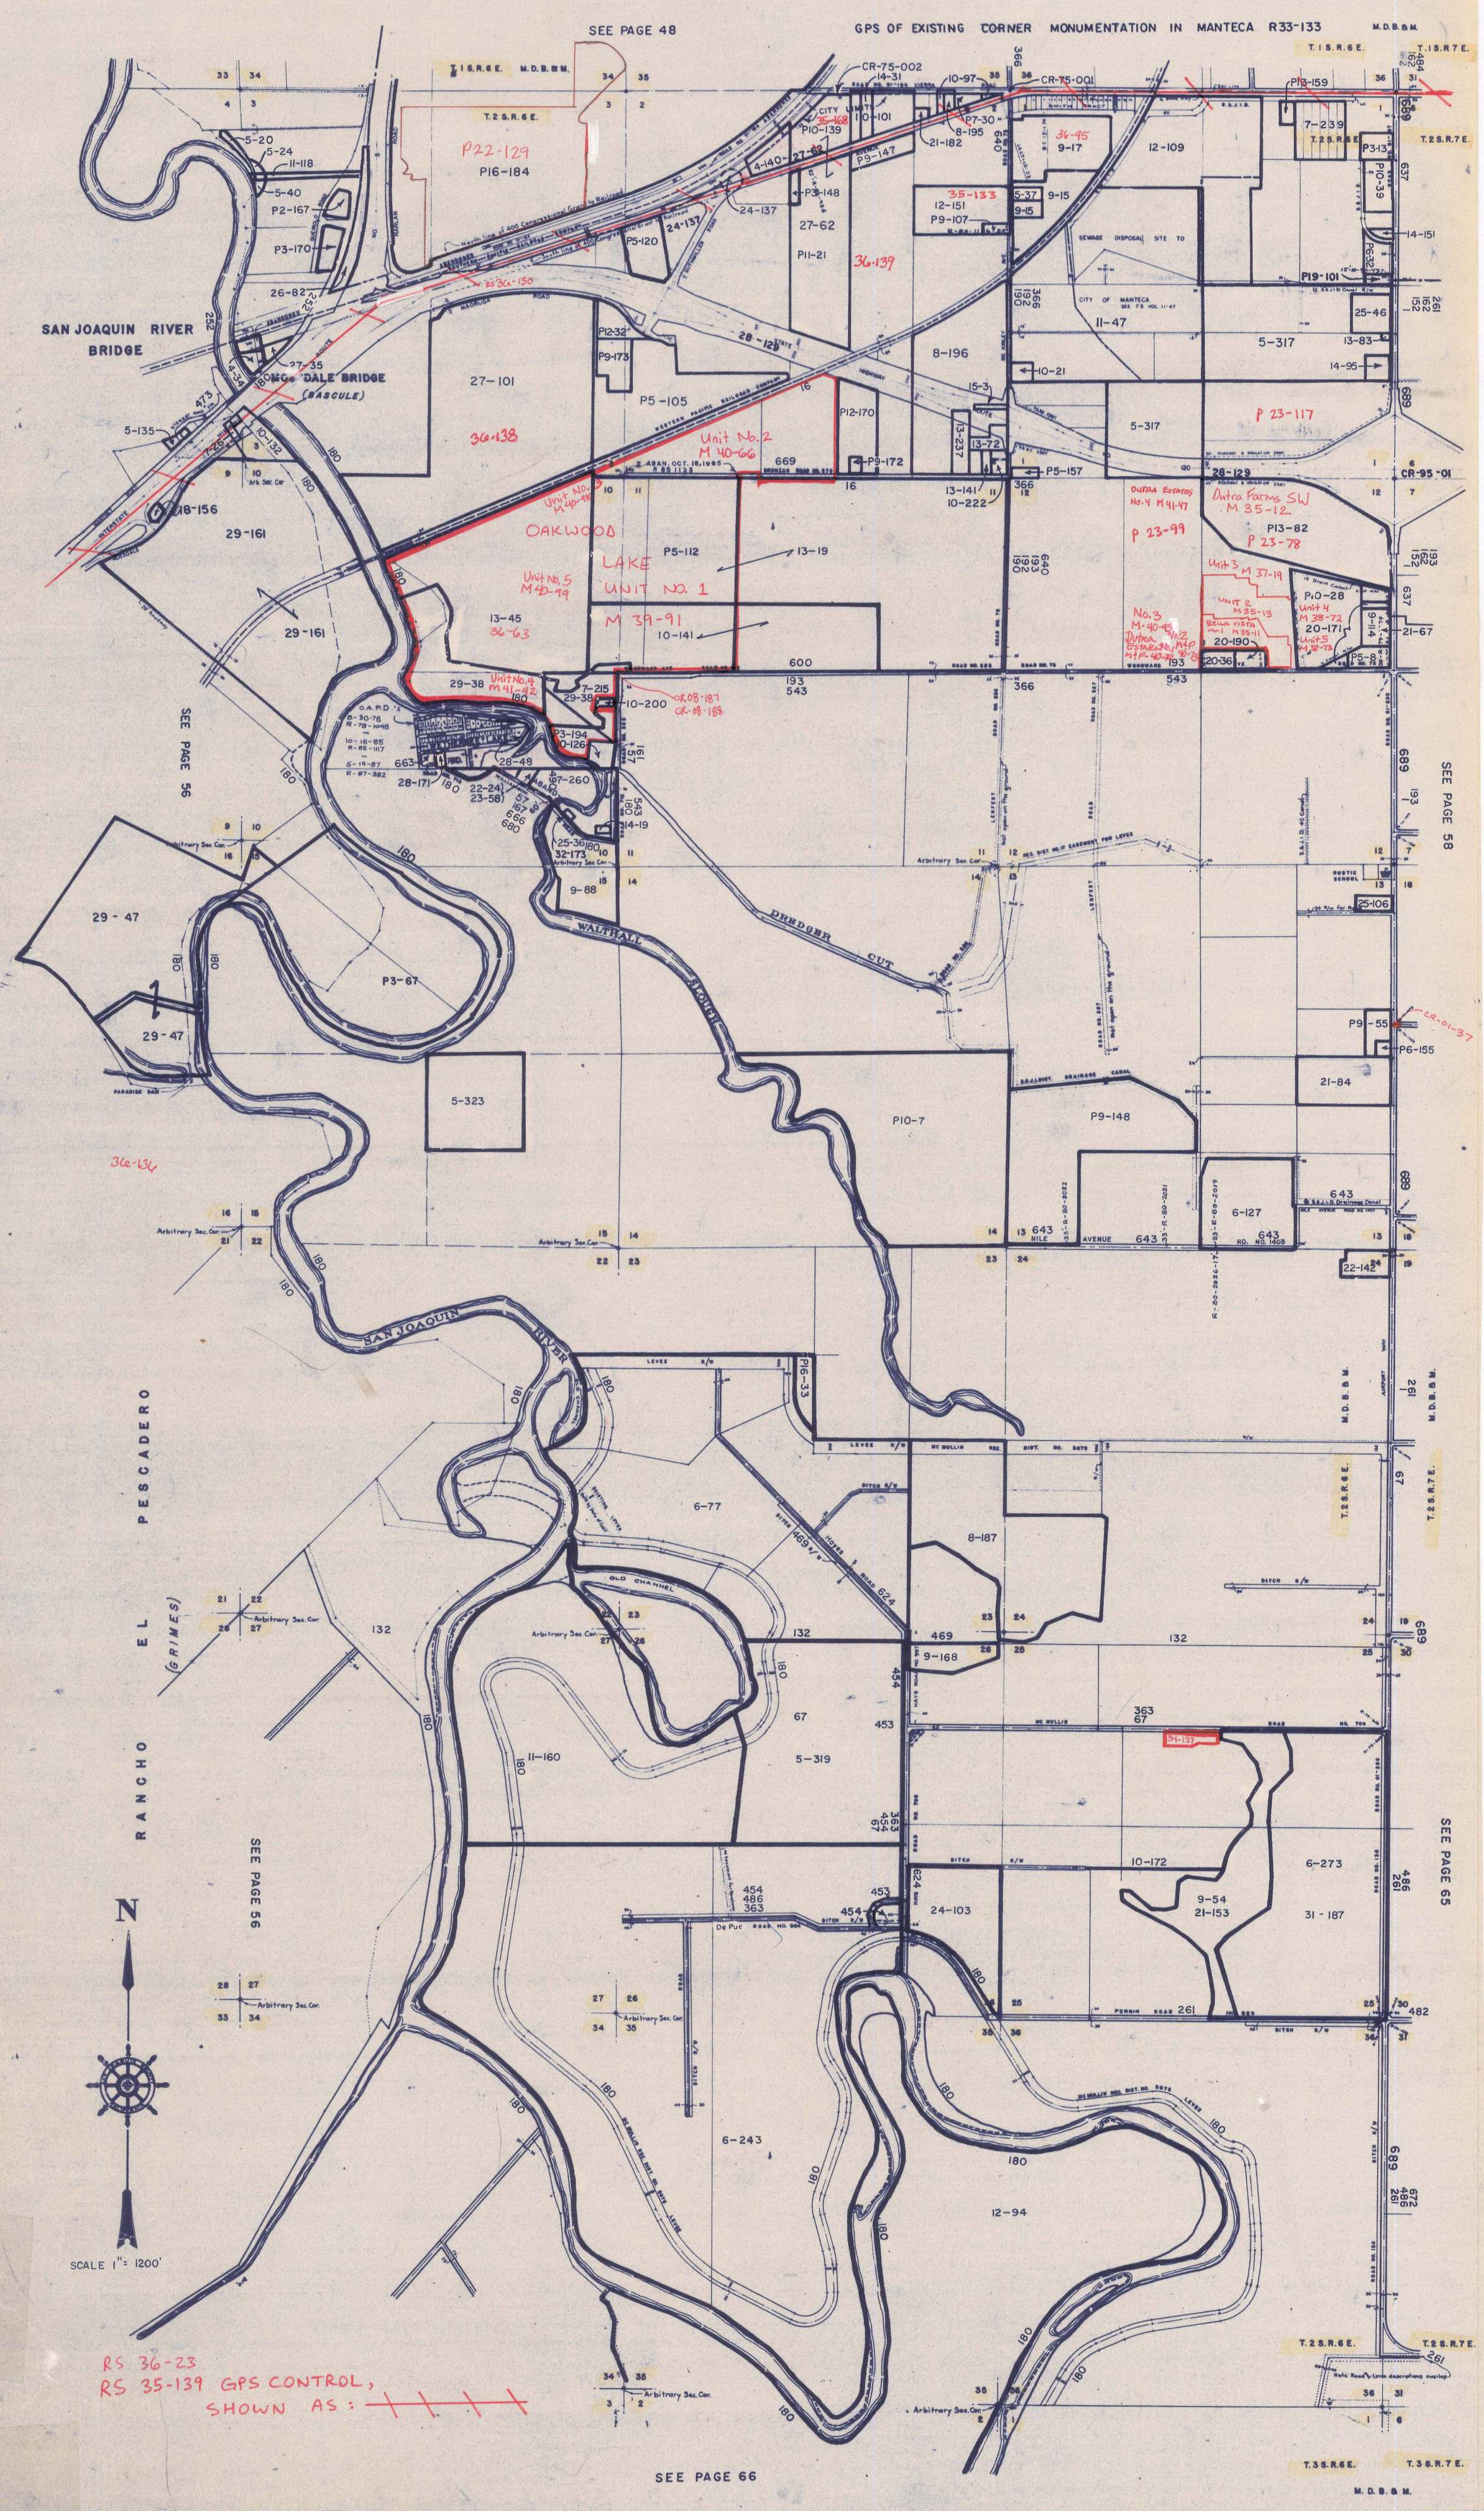
SEE PAGE 48
GPS OF EXISTING CORNER MONUMENTATION IN MANTECA R33-133
SAN JOAQUIN RIVER BRIDGE
MOSS DALE BRIDGE (BASCULE)
OAKWOOD LAKE UNIT NO. 1
M 39-91
Unit No. 2 M 40-66
Unit No. 3 M 40-98
Unit No. 4 M 41-42
Unit No. 5 M 40-99
Dutra Farms SW M 35-12
Dutra Estates No. 4 M 41-47
Unit 3 M 37-19
Unit 4 M 38-72
Unit 5 M 38-73
SEWAGE DISPOSAL SITE TO CITY OF MANTECA
WALTHALL SLOUGH
DREDGER CUT
SAN JOAQUIN RIVER
RANCHO EL PESCADERO (GRIMES)
SEE PAGE 56
SEE PAGE 58
SEE PAGE 65
SEE PAGE 66
N
SCALE 1" = 1200'
RS 36-23
RS 35-139 GPS CONTROL, SHOWN AS:
REVISED 4/27/99 EAR